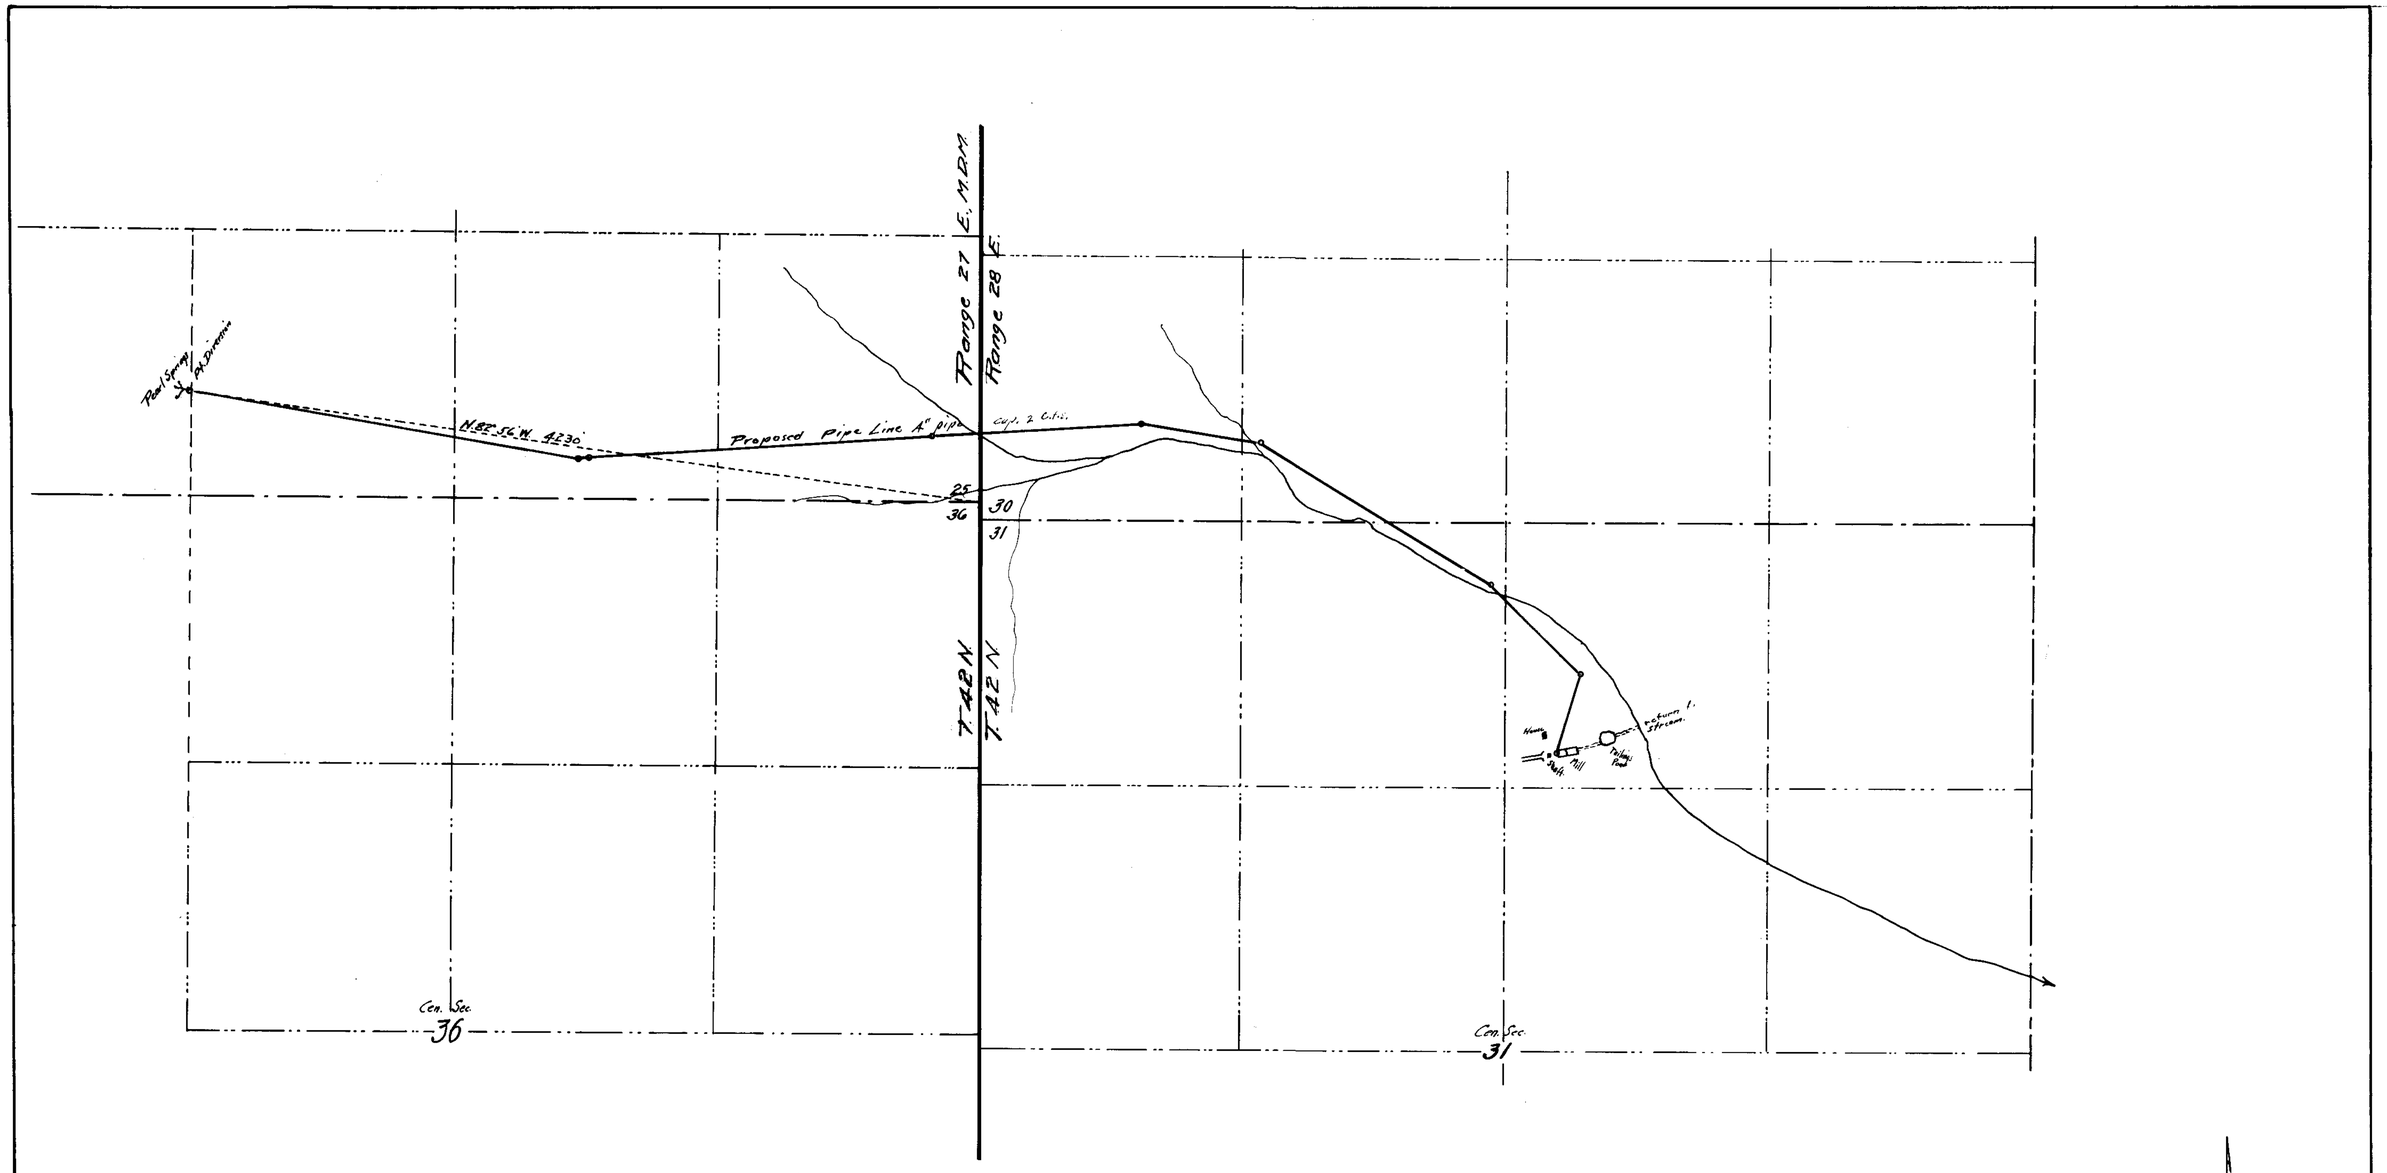

State of Nevada }ss
County of Humboldt }

I, H.H. Sheldon, being first duly sworn, depose and say that this map has been correctly drawn to the designated scale from field notes of a survey made by me between the 3rd & 4th days November, 1928; that it truly and correctly represents the location and extent of the proposed works used to divert water from Pearl spring in Humboldt County, Nevada by Josie Pearl for mining + milling purposes. That the proposed point of diversion and return, the location of the mill the approximate size and capacity of the diverting ~~works~~ conduit and the location and names of all other works or streams which are crossed by or connected with said works, are fully and correctly designated thereon.

H.H. Sheldon
State Water Right Surveyor.

Subscribed and sworn to before me this 30th day of November, 1928

J.W. Davey
County Clerk and Ex-Officio Clerk of the District Court

FILED
Dec. 4, 1928
STATE ENGINEER

Certificate 4486 Issued Feb. 28, 1957

MAP
OF
Josie Pearls
PROPOSED PIPE LINE
FROM
PEARL SPRING
APPLICATION No.
HUMBOLDT CO., NEVADA
NOV. 1928 SCALE 1"-400'

8658