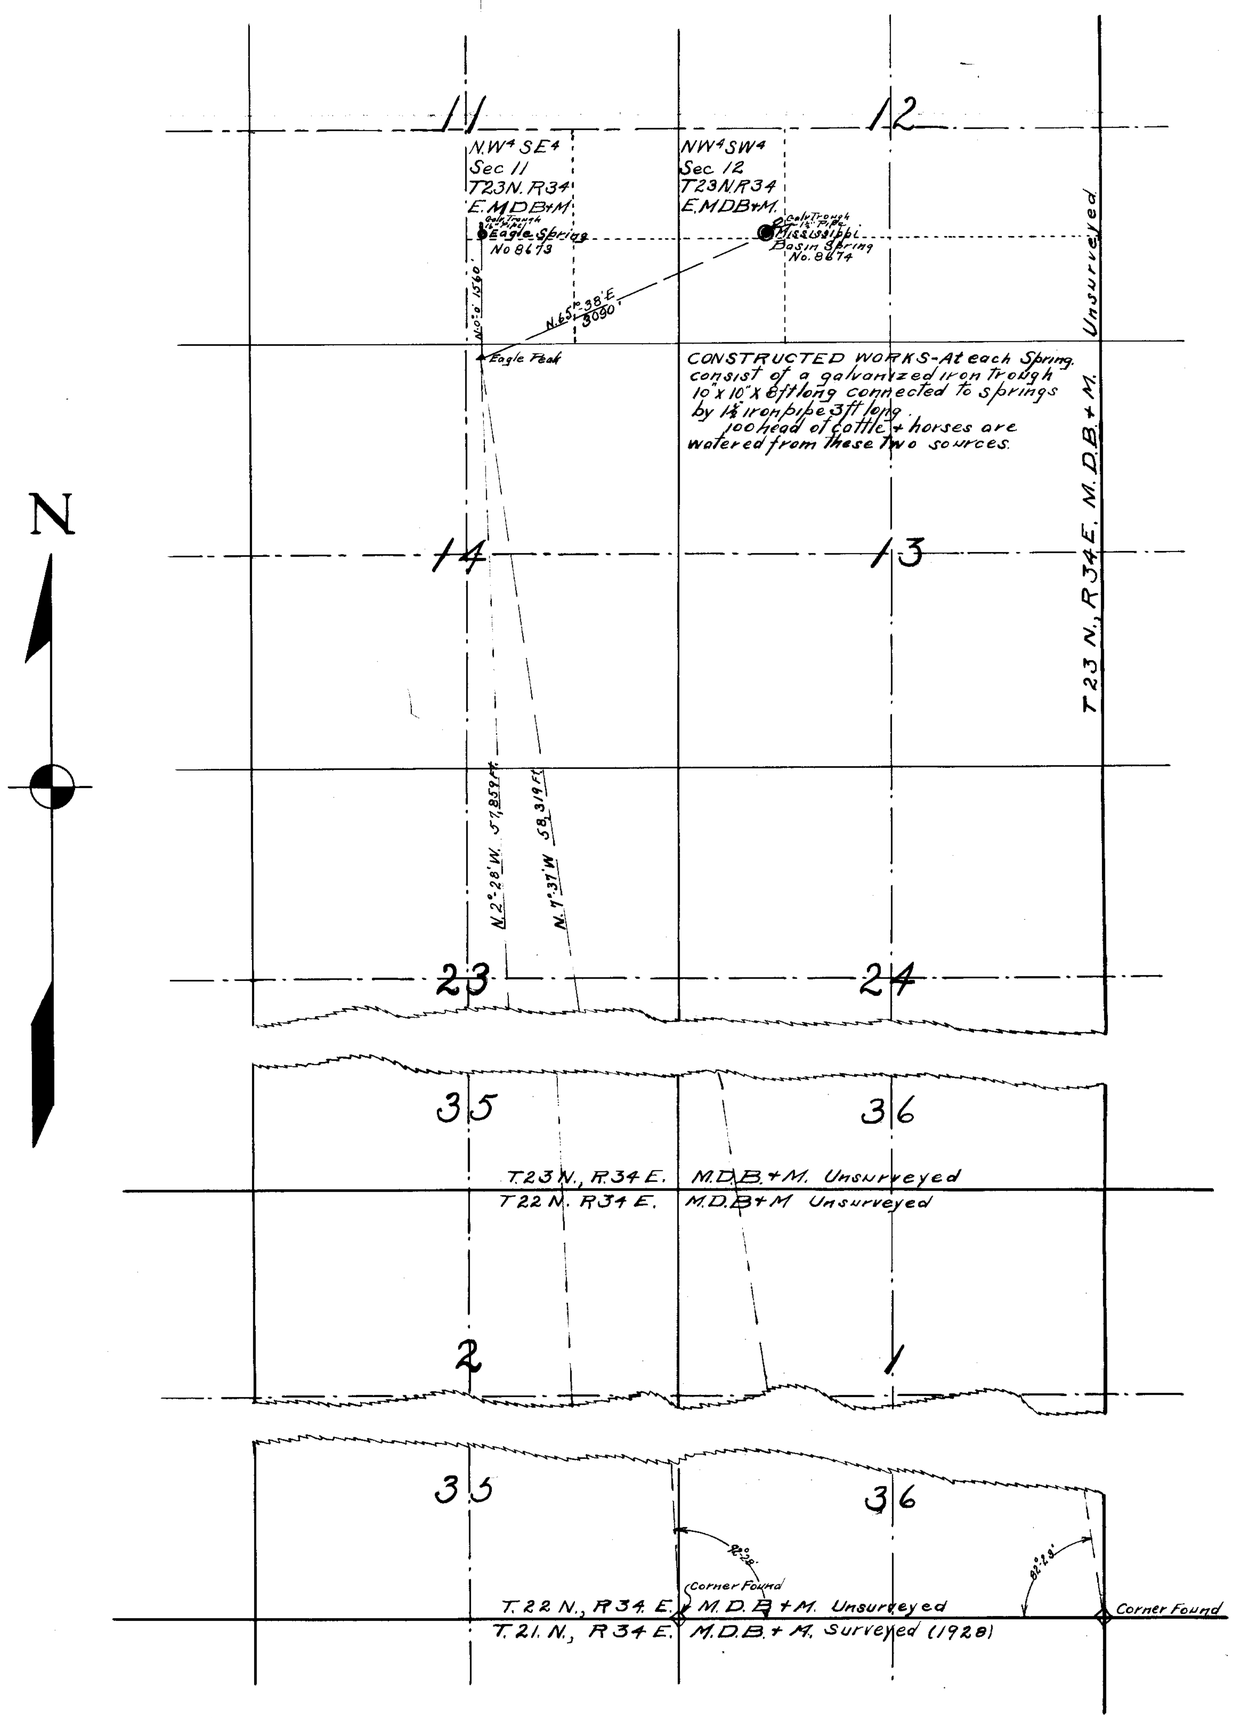

STATE OF NEVADA,
COUNTY OF Churchill } S.S.

I, L.W. Crchore being first duly sworn, depose and say that this map consisting of one sheet, has been correctly drawn to the designated scale from field notes of a survey made by me between the 21st and 23rd days of May, 1929; that it truly and correctly represents the location and extent of the works used to divert water from Eagle + Mississippi Basin Springs Churchill County by W.D. Spencer for Stock-Watering purposes, and that the point of diversion the location and size of the diverting channel or other conduit the place and manner of use and the location and names of all other works or streams which are crossed by or connected with the said works are fully and correctly designated thereon

L.W. Crchore
STATE WATER RIGHT SURVEYOR

Subscribed and sworn to before me this 31st day of May 1929

N. Cooper
NOTARY PUBLIC IN AND FOR
CHURCHILL COUNTY NEVADA

SCALE: 1 IN. = 1000 FT.

0 250 500 750 1000 2000 3000 4000 Feet

Certificate No. 3040 Issued Mar 21, 1947

Certificate No. 3041 Issued Mar 21, 1947

FILED
June 10, 1929
STATE ENGINEER

MAP TO ACCOMPANY
APPLICATION
TO APPROPRIATE WATER
FOR
STOCKWATERING
BY
W.D. SPENCER
EAGLE + MISSISSIPPI SPRINGS

8673, 8674