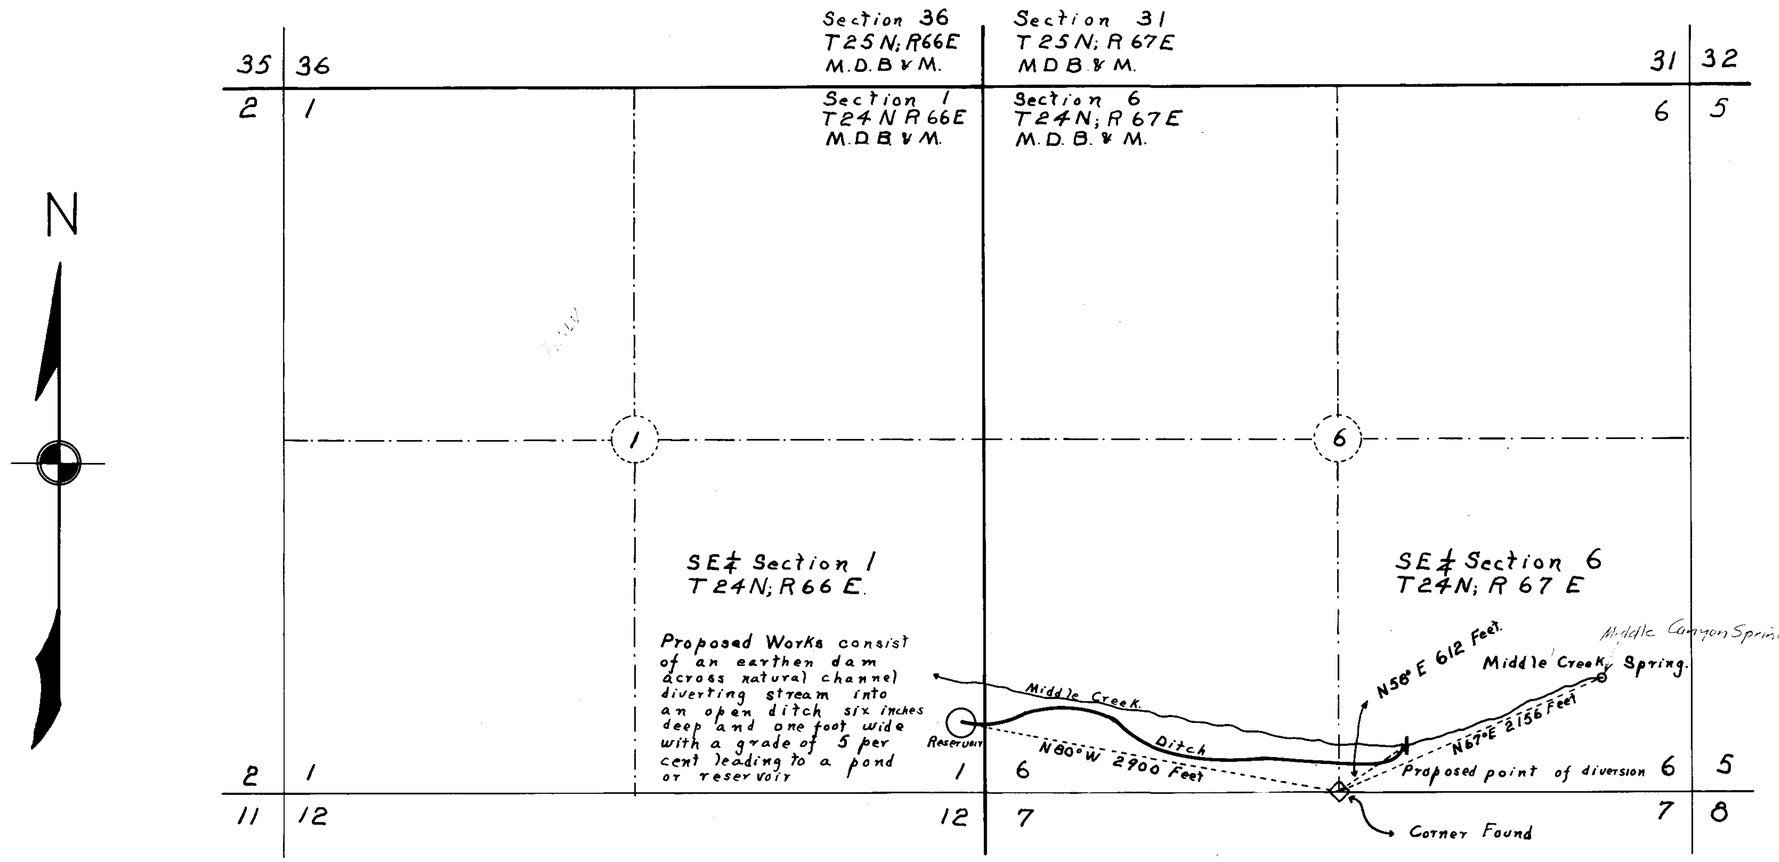

STATE OF NEVADA

County of White Pine---------- S S

I, G. S. Quate, being first duly sworn depose and say that this map, consisting of one sheet, has been correctly drawn to the designated scale from field notes of a survey made by me on the eighth day of August 1929; that it truly and correctly represents the location and extent of the proposed works used to divert water from Middle Creek in White Pine County by B. H. Robison for stockwatering purposes. That the proposed point of diversion, the approximate location and size of the diverting channel, the place and manner of use, and the names of all other works or streams which are crossed by or connected with said works are fully and correctly designated thereon.

G. S. Quate
State Water Rights Surveyor

Subscribed and sworn to before me this tenth day of August 1929.

George T. Smith
Notary Public in and for
White Pine County, Nevada.

0 500 1000 2000
Scale, 1 inch = 600 Feet

8675

FILED
Aug. 14. 1929
STATE ENGINEER'S OFFICE

Sentence

MAP TO ACCOMPANY APPLICATION TO APPROPRIATE WATER FOR STOCK-WATERING FROM MIDDLE CREEK BY B.H. ROBISON AURUM NEVADA

8675