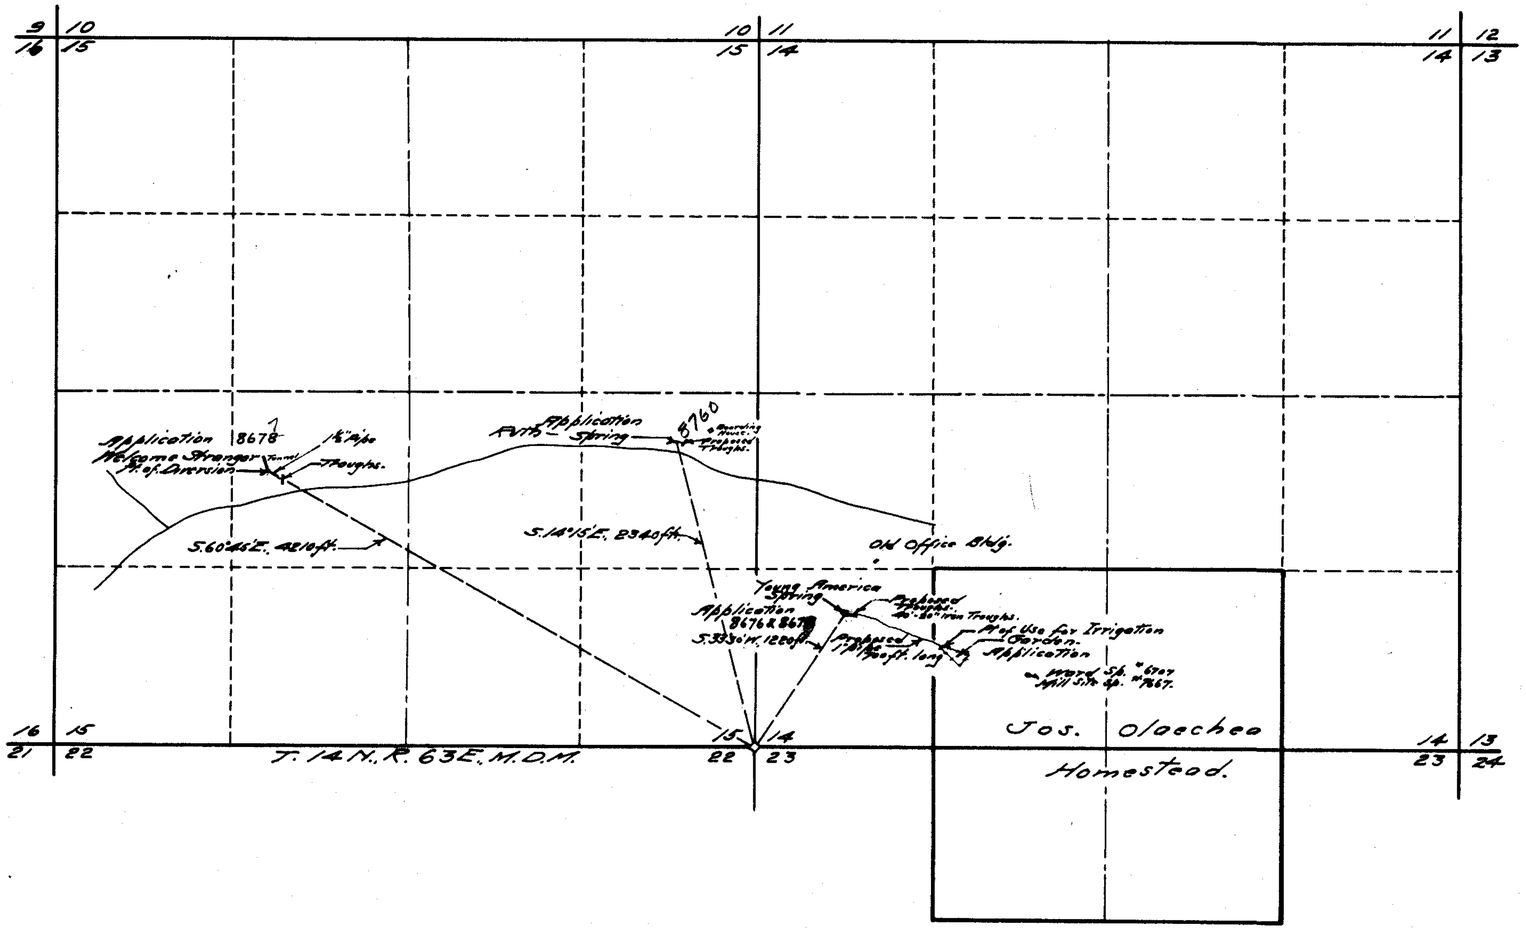

STATE OF NEVADA.
County of White Pine. } ss.

I, F. W. Millard, being first duly sworn, depose and say that this map, consisting of one sheet, has been correctly drawn to the designated scale from field notes of a survey made by me, between the 7th and 9th days of September, 1928; That it truly and correctly represents the location and extent of the proposed works used to divert water from Young America Spring & Welcome Stranger Spring & Ruth Spring in White Pine County by Jos. Olaechea for stockwatering purposes.

That the proposed points of diversion, the approximate location and sizes of the diverting channels or other conduits, the places and manner of uses, the location and names of all other works or streams which are crossed by, or connected with the said works, are fully and correctly designated thereon.

F. W. Millard
State Water Right Surveyor.

Subscribed and sworn to before me this 20th day of September, 1928.

Rady McKernan
Notary Public in and for White Pine County, Nevada.

0 500 1000 2000
Scale 1-in. = 600 ft.

FILED
Sept. 27, 1928

OFFICE STATE ENGINEER
SEP 27 '28
RECEIVED
FILED

MAP TO ACCOMPANY
APPLICATIONS
TO APPROPRIATE WATER FOR
STOCKWATERING
BY- JOS. OLAECHEA
FROM-
WELCOME STRANGER SPRING,
YOUNG AMERICA SPRING &
RUTH SPRING.

Surveyed by Ed. Millard & Son.
Ely, Nevada.

Filed → 8676, 8677, 8678, 8760