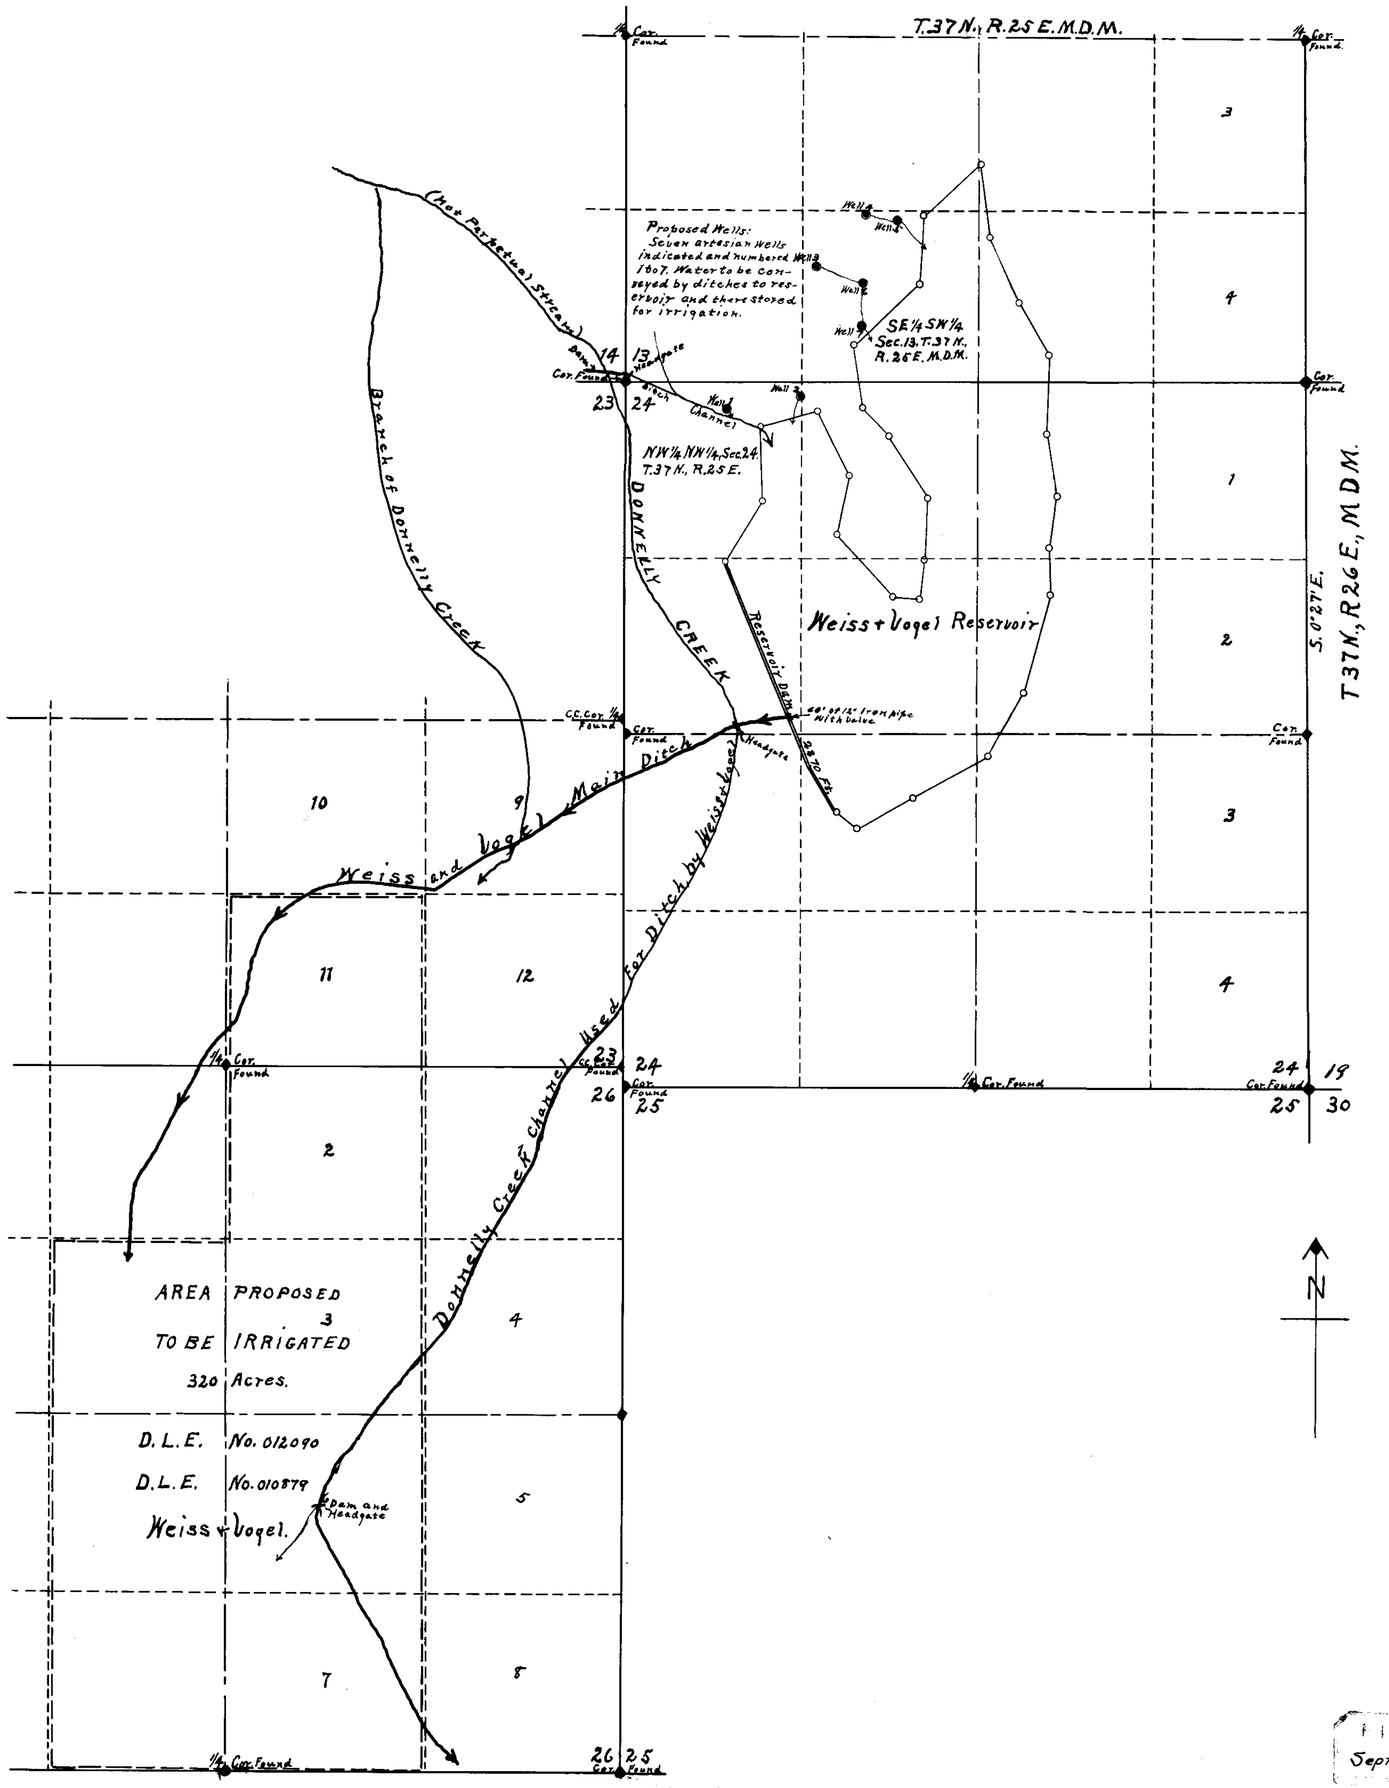

STATE OF NEVADA } ss.
County of Washoe, }

I, Mont E. Hutchison, being first duly sworn, depose and say that this map, consisting of one sheet, has been correctly drawn to the designated scale from field notes of a survey made by me between the 12 day of March and the 20 day of September, 1928; that it truly and correctly represents the proposed location and extent of the works used to divert water from seven Artesian Wells in Humboldt County, by, Weiss + Vogel for irrigation purposes, That the proposed point of diversion, the approximate location and size of the diverting channel, all reservoirs or basins, the locations and names of all other works which cross or connect with the proposed works, and the boundary of all lands, showing by lots and 40 acre subdivisions the areas proposed to be irrigated, are fully and correctly designated thereon.

Mont E. Hutchison
STATE WATER-RIGHT SURVEYOR

Subscribed and sworn to before me this 25 day of September, 1928.

E. N. Beemer
By, Wm. J. Murdock
County Clerk, Deputy.

SCALE: 1 IN. = 600 FEET.

0 200 400 600 800 1000 2000 3000 Feet.

FILED
Sept. 27, 1928

Map To Accompany
APPLICATION
To Appropriate Water
For
IRRIGATION
By
Weiss + Vogel
From
Artesian Wells

8692