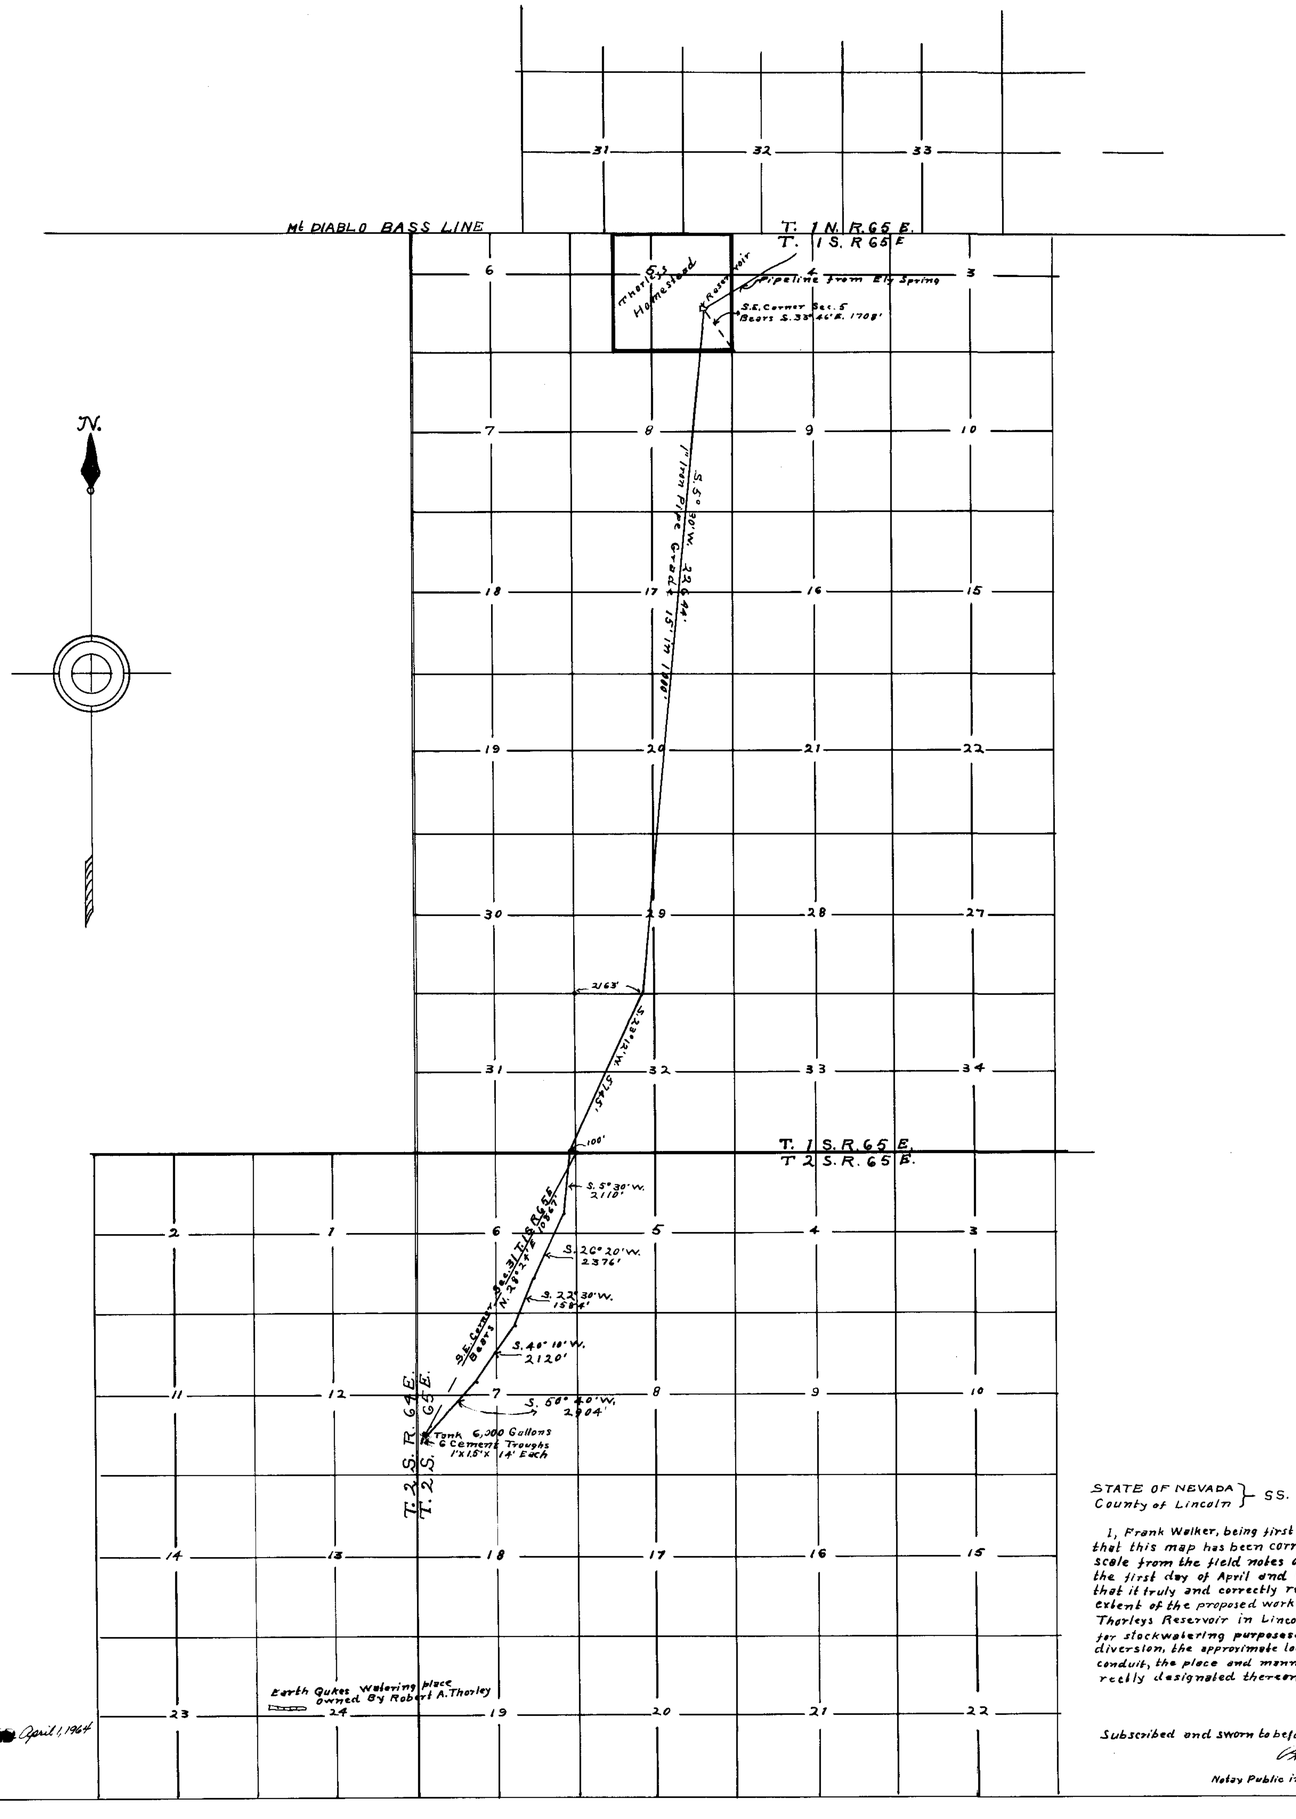

CERTIFICATE NO. 5705 ISSUED April 1, 1964

FILED
Sept. 19, 1928
STATE ENGINEER'S OFFICE

STATE OF NEVADA
County of Lincoln } SS.

I, Frank Walker, being first duly sworn, depose and say that this map has been correctly drawn to the designated scale from the field notes of a survey made by me between the first day of April and the first day of Sept 1928; that it truly and correctly represents the location and extent of the proposed works used to divert water from Thorleys Reservoir in Lincoln County, by Robert A. Thorley for stockwatering purposes. That the proposed point of diversion, the approximate location and size of the diverting conduit, the place and manner of use, are fully and correctly designated thereon.

Frank Walker
State Water Right Surveyor

Subscribed and sworn to before me this 5th day of Sept 1928

A. E. Wadsworth
Notary Public in and for Lincoln County Nevada

MAP

To Accompany Application To Appropriate Water For Stock Watering
BY
ROBERT A. THORLEY
FROM
THORLEY'S RESERVOIR

Scale 1" = ½ Mile 2640'

8698