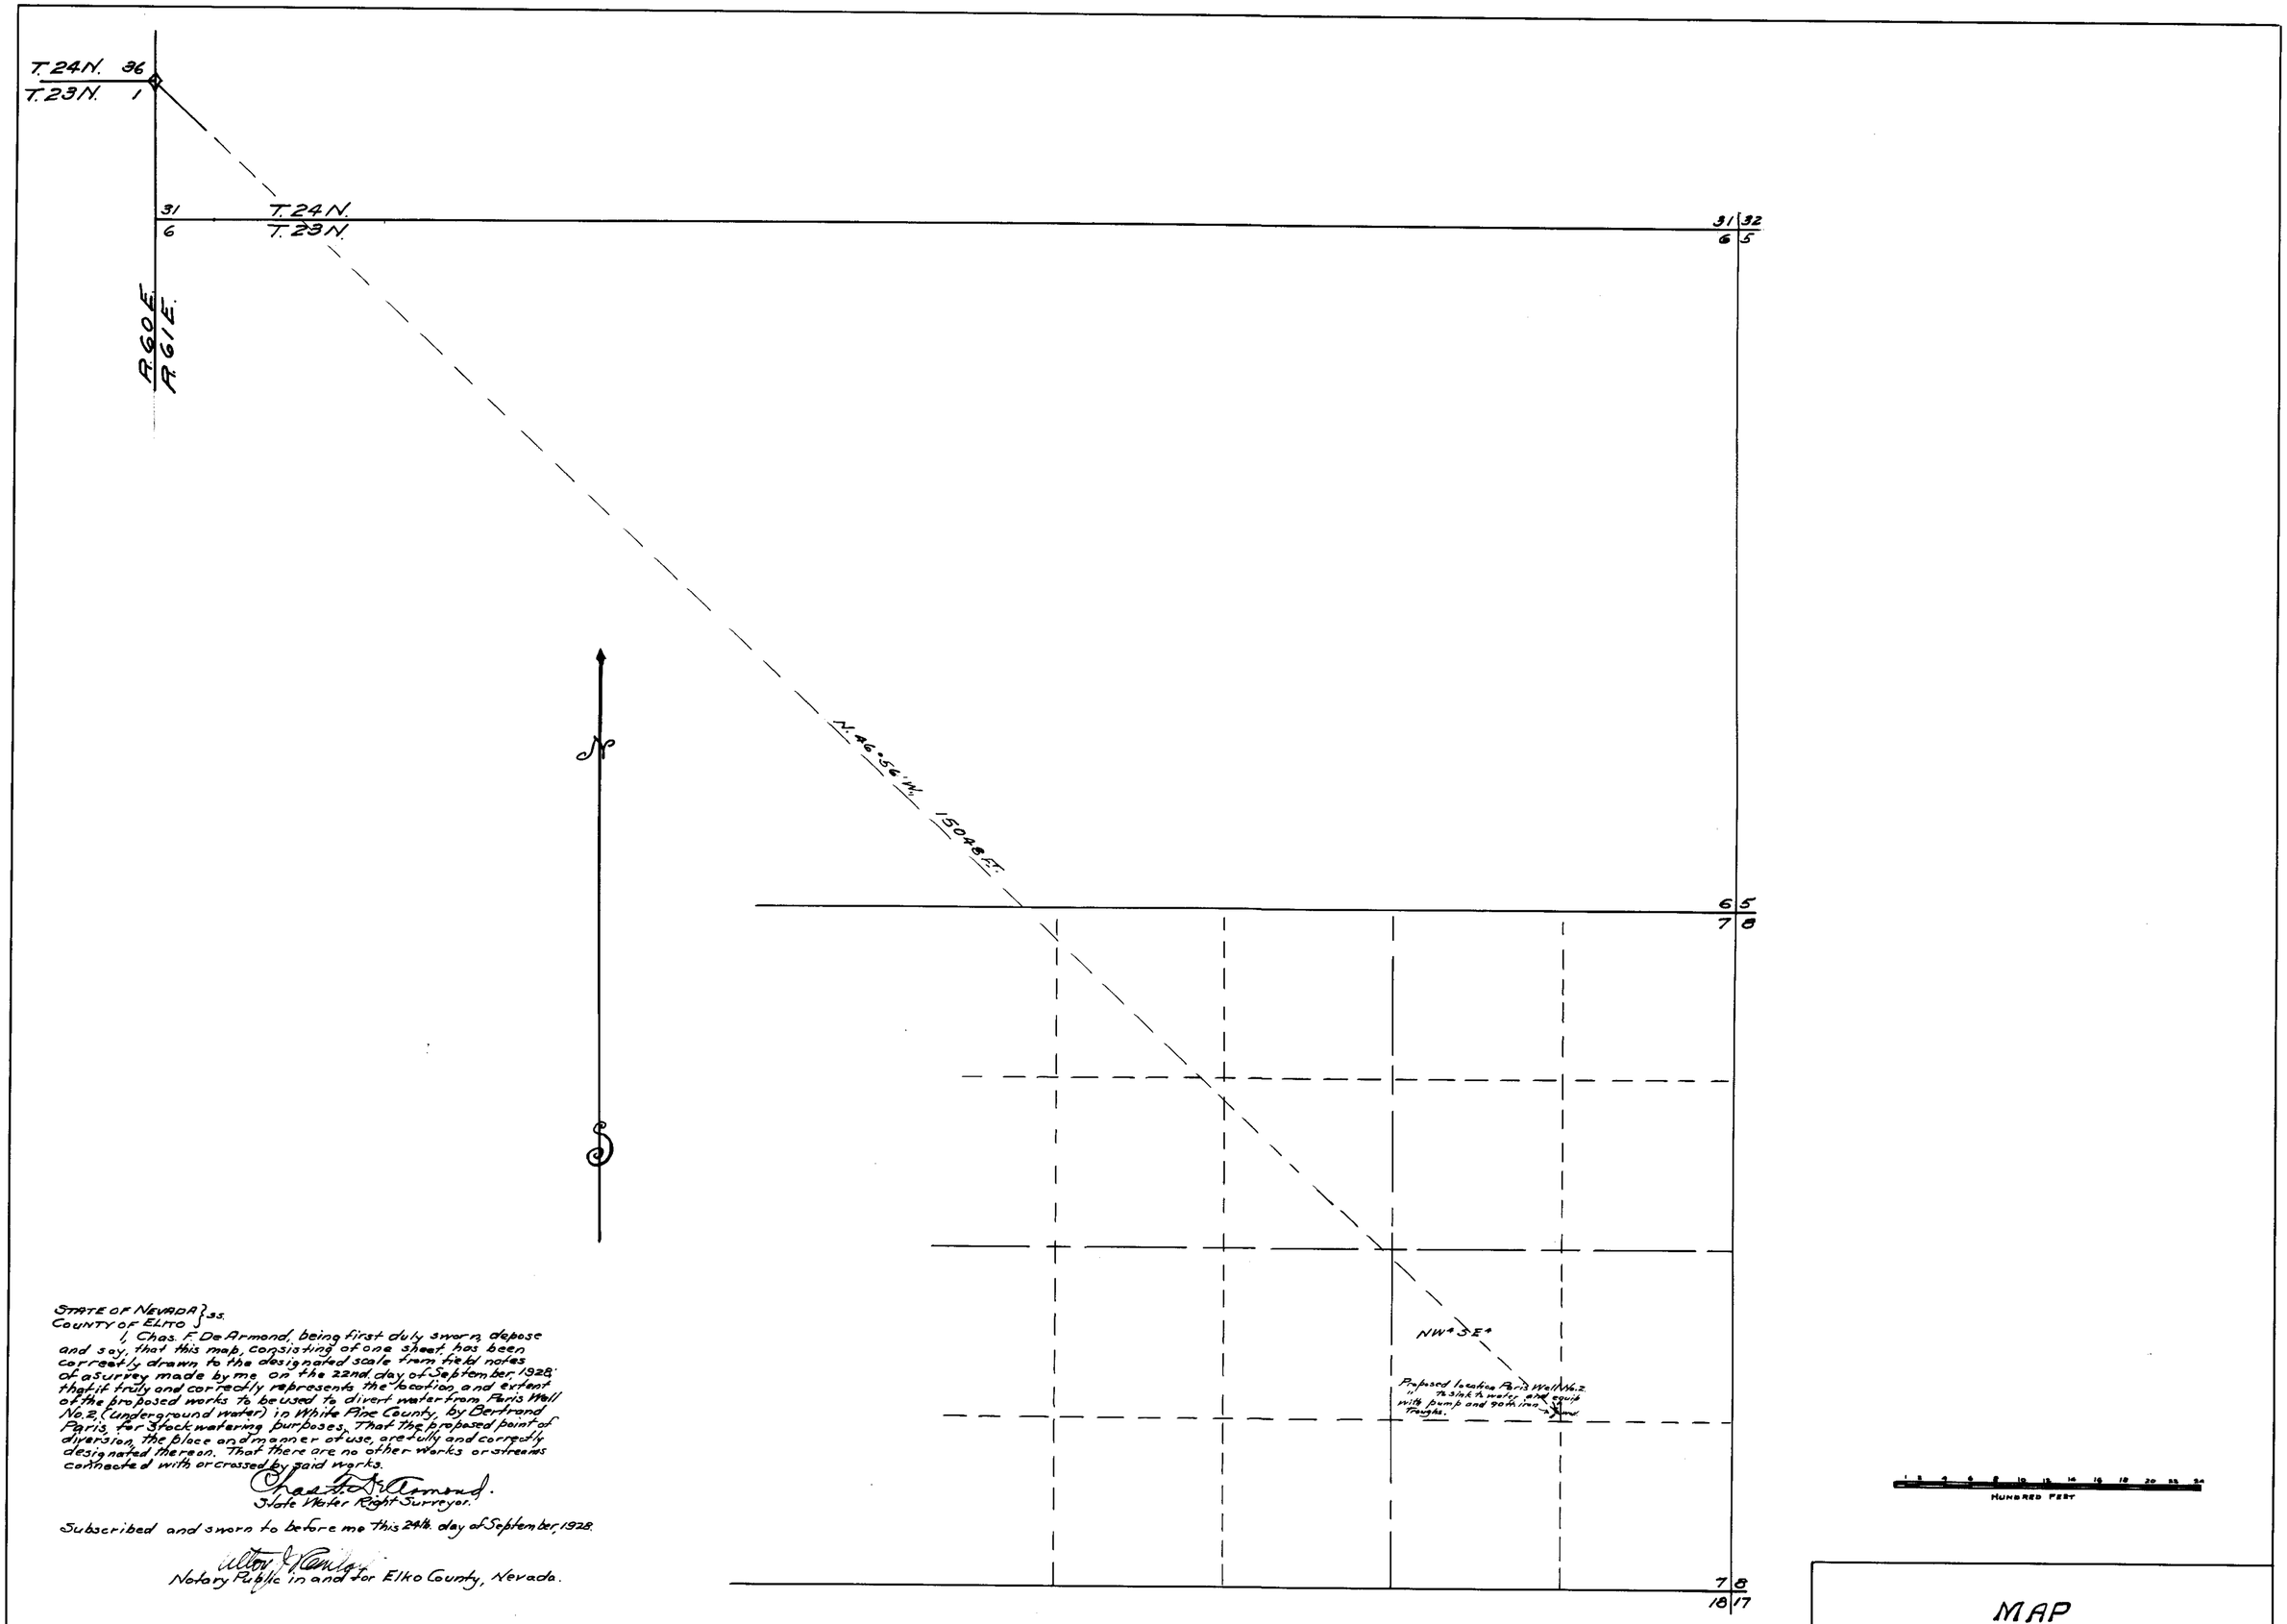

STATE OF NEVADA } ss.
COUNTY OF ELKO }

I, Chas. F. De Armond, being first duly sworn, depose and say, that this map, consisting of one sheet, has been correctly drawn to the designated scale from field notes of a survey made by me on the 22nd. day of September, 1928; that it truly and correctly represents the location and extent of the proposed works to be used to divert water from Paris Well No. 2, (underground water) in White Pine County, by Bertrand Paris, for stockwatering purposes. That the proposed point of diversion, the place and manner of use, are fully and correctly designated thereon. That there are no other works or streams connected with or crossed by said works.

Chas. F. De Armond.
State Water Right Surveyor.

Subscribed and sworn to before me this 24th. day of September, 1928.

Alton J. Remlay
Notary Public in and for Elko County, Nevada.

Certificate No. 1717 Issued June 12, 1931

FILED
Oct. 9, 1928
STATE ENGINEER'S OFFICE

MAP

TO ACCOMPANY APPLICATON FOR STOCKWATERING
BY BERTRAND PARIS
FROM UNDERGROUND WATERS.
SURVEYED SEPTEMBER 22, 1928.
BY C. F. DE ARMOND.
SCALE 1 INCH = 600 FEET.

8704