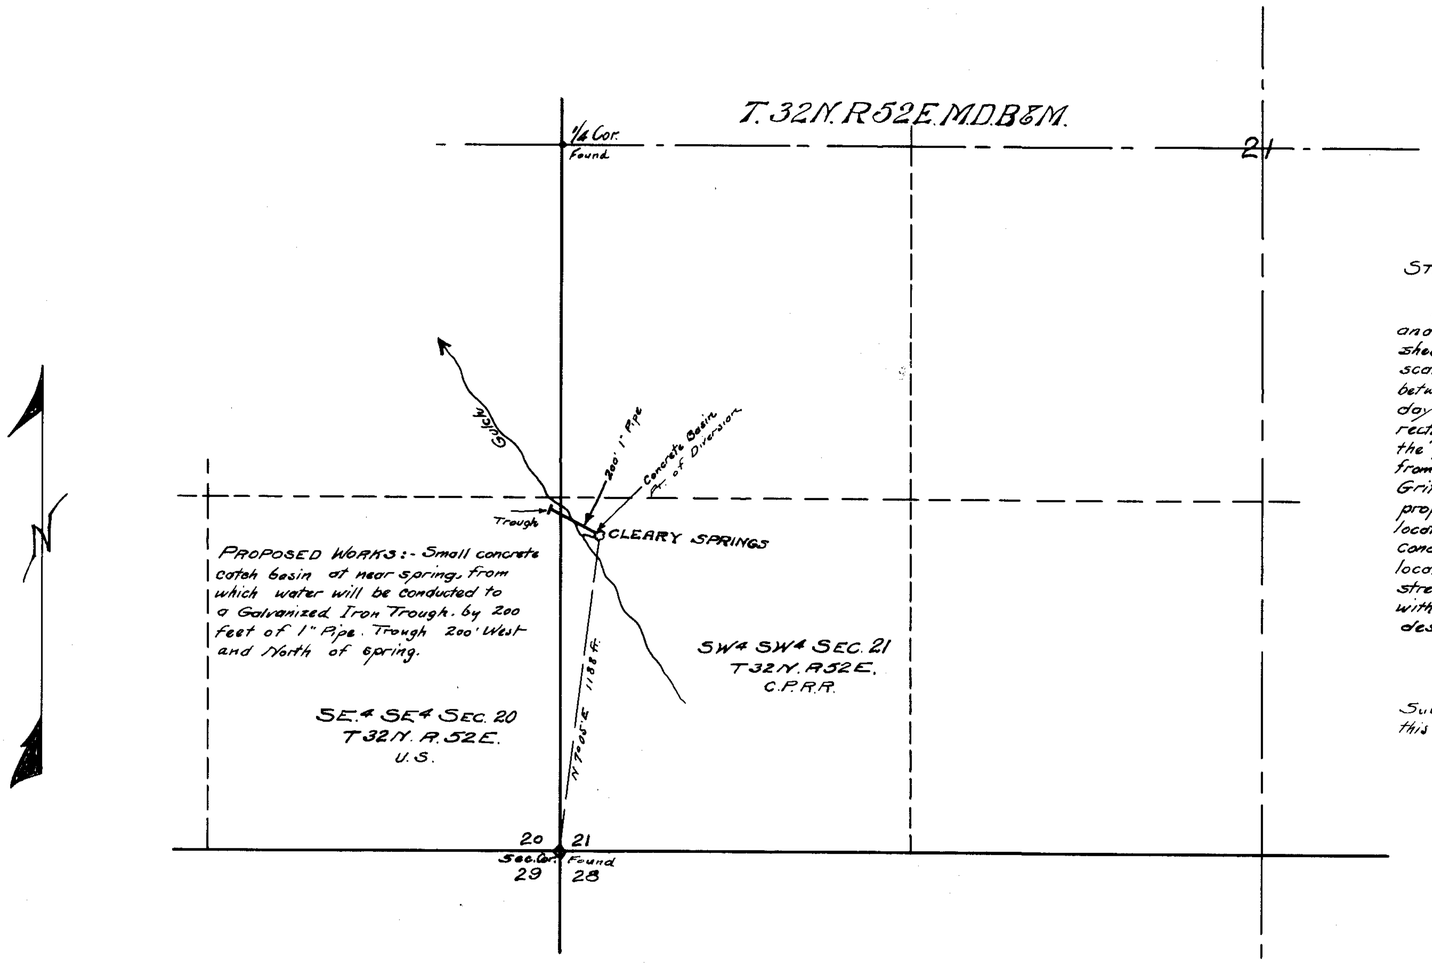

STATE OF NEVADA }
County of Elko } S.S.

I, R. A. Kinne, being first duly sworn, depose and say that this map, consisting of one sheet, has been correctly drawn to the designated scale from field notes of a survey made by me between the 20th day of March and the 22nd day of March 1928; that it truly and correctly represents the location and extent of the proposed works used to divert water from Cleary Springs in Elko County by Thomas Griffin for Stockwatering Purposes. That the proposed point of diversion, the approximate location and size of the diverting channel or conduit, the place and manner of use, and the location and names of all other works or streams which are crossed by, or connected with the said works, are fully and correctly designated thereon.

R. A. Kinne
State Water Right Surveyor

Subscribed and Sworn to before me this 15th day of October 1928

Geo. F. Williams
Notary Public in and for
Elko County Nevada

Scale 1 in. = 300 ft.

0 100 200 300 400 500 1000

FILED
Nov. 1, 1928
STATE ENGINEER'S OFFICE

OFFICE STATE ENGINEER NOV 1 1928 RECEIVED

MAP To ACCOMPANY
APPLICATION
To APPROPRIATE WATER
FOR
STOCKWATERING
BY
THOMAS GRIFFIN
From
CLEARY SPRINGS

8735