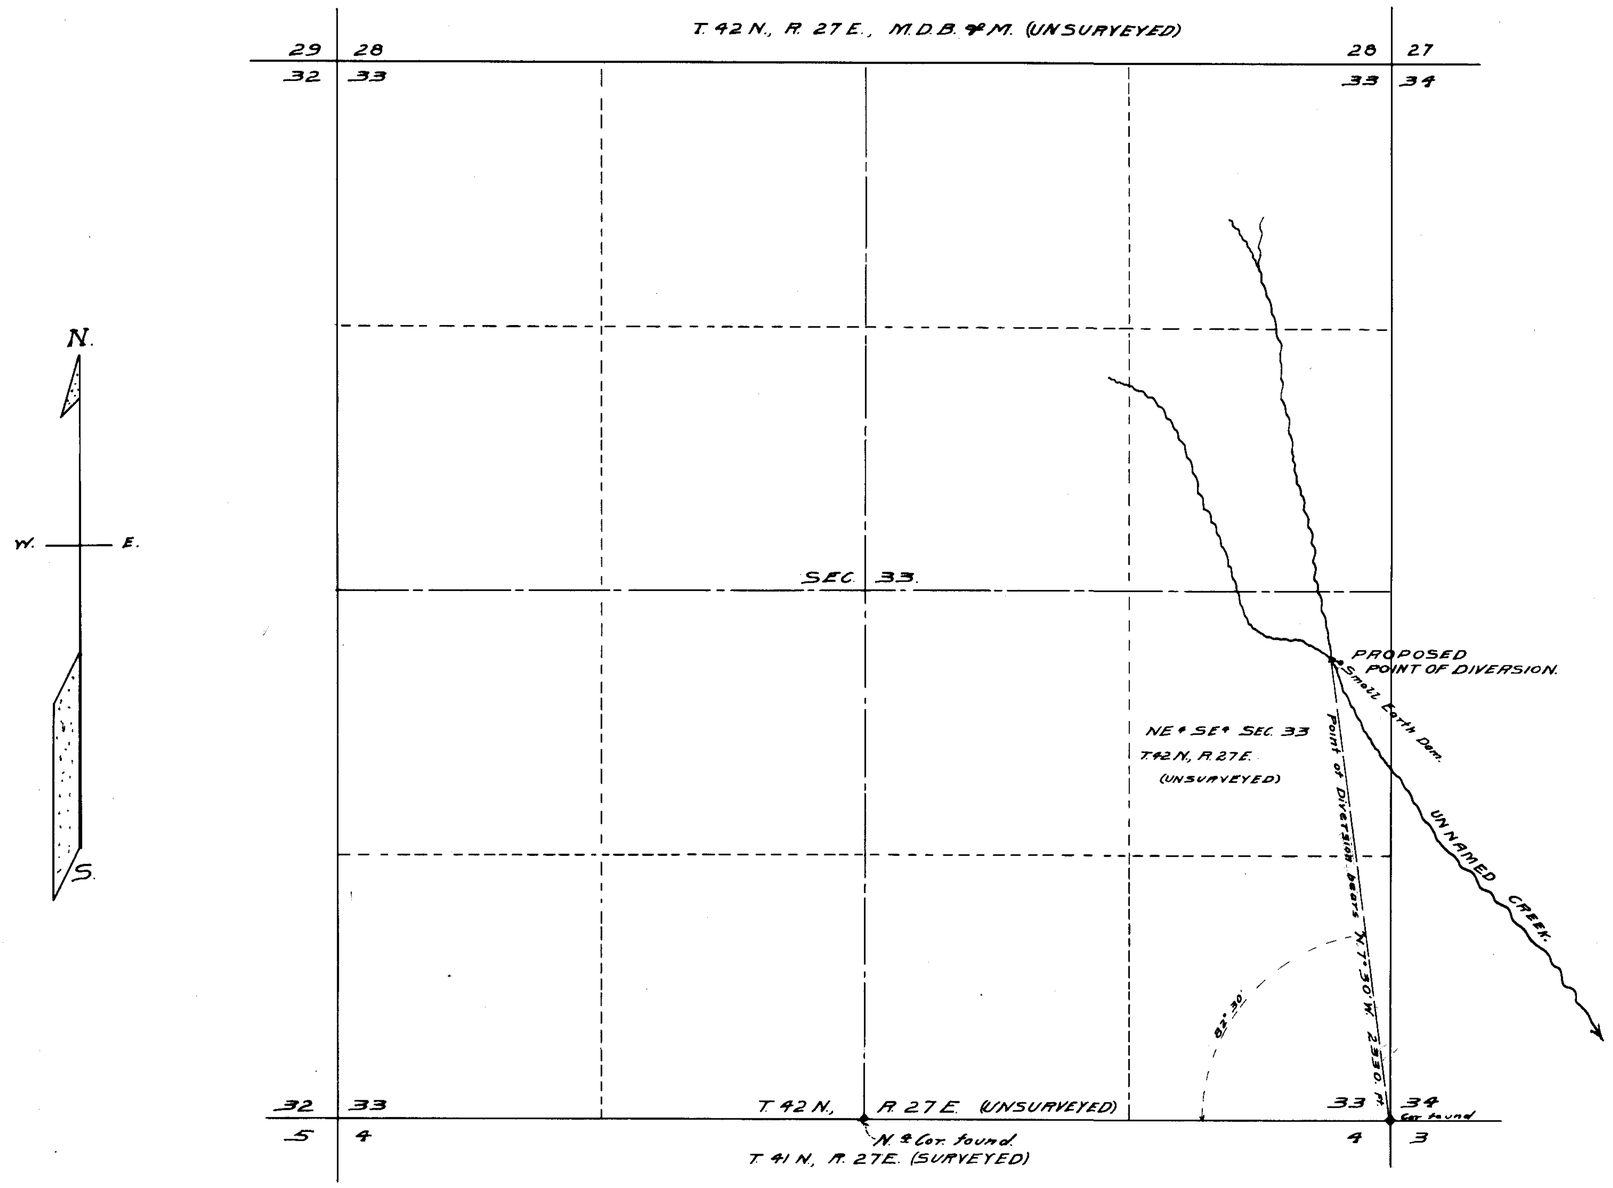

STATE OF NEVADA }
County of Humboldt } ss.

I, F. R. O'Leary, being first duly sworn, depose and say that this map, consisting of one sheet, has been correctly drawn to the designated scale from field notes of a survey made by me on the 20th day of Nov. 1928; that it truly and correctly represents the location and extent of the proposed works used to divert water from unnamed Creek in Humboldt County by W. M. Kearney for stock watering purposes. That the proposed point of diversion, the approximate location and size of the diverting channel or other conduct, the place and manner of use, and the location and names of all other works or streams which are crossed by, or connected with the said works, are fully and correctly designated thereon.

F. R. O'Leary
STATE WATER RIGHT SURVEYOR.

Subscribed and sworn to before me this 4th day of December, 1928.

Mennyn H. Brown
NOTARY PUBLIC IN AND FOR HUMBOLDT COUNTY NEVADA.

SCALE 1 IN. = 400 FT.

0 100 200 300 400 500 1000 1500

OFFICE STATE ENGINEER JAN 1929 RECEIVED

FILED Dec. 5, 1928 STATE ENGINEER'S OFFICE

MAP TO ACCOMPANY
APPLICATION
TO APPROPRIATE WATER
FOR
STOCKWATERING
BY
W. M. KEARNEY
FROM
UNNAMED CREEK.

8743