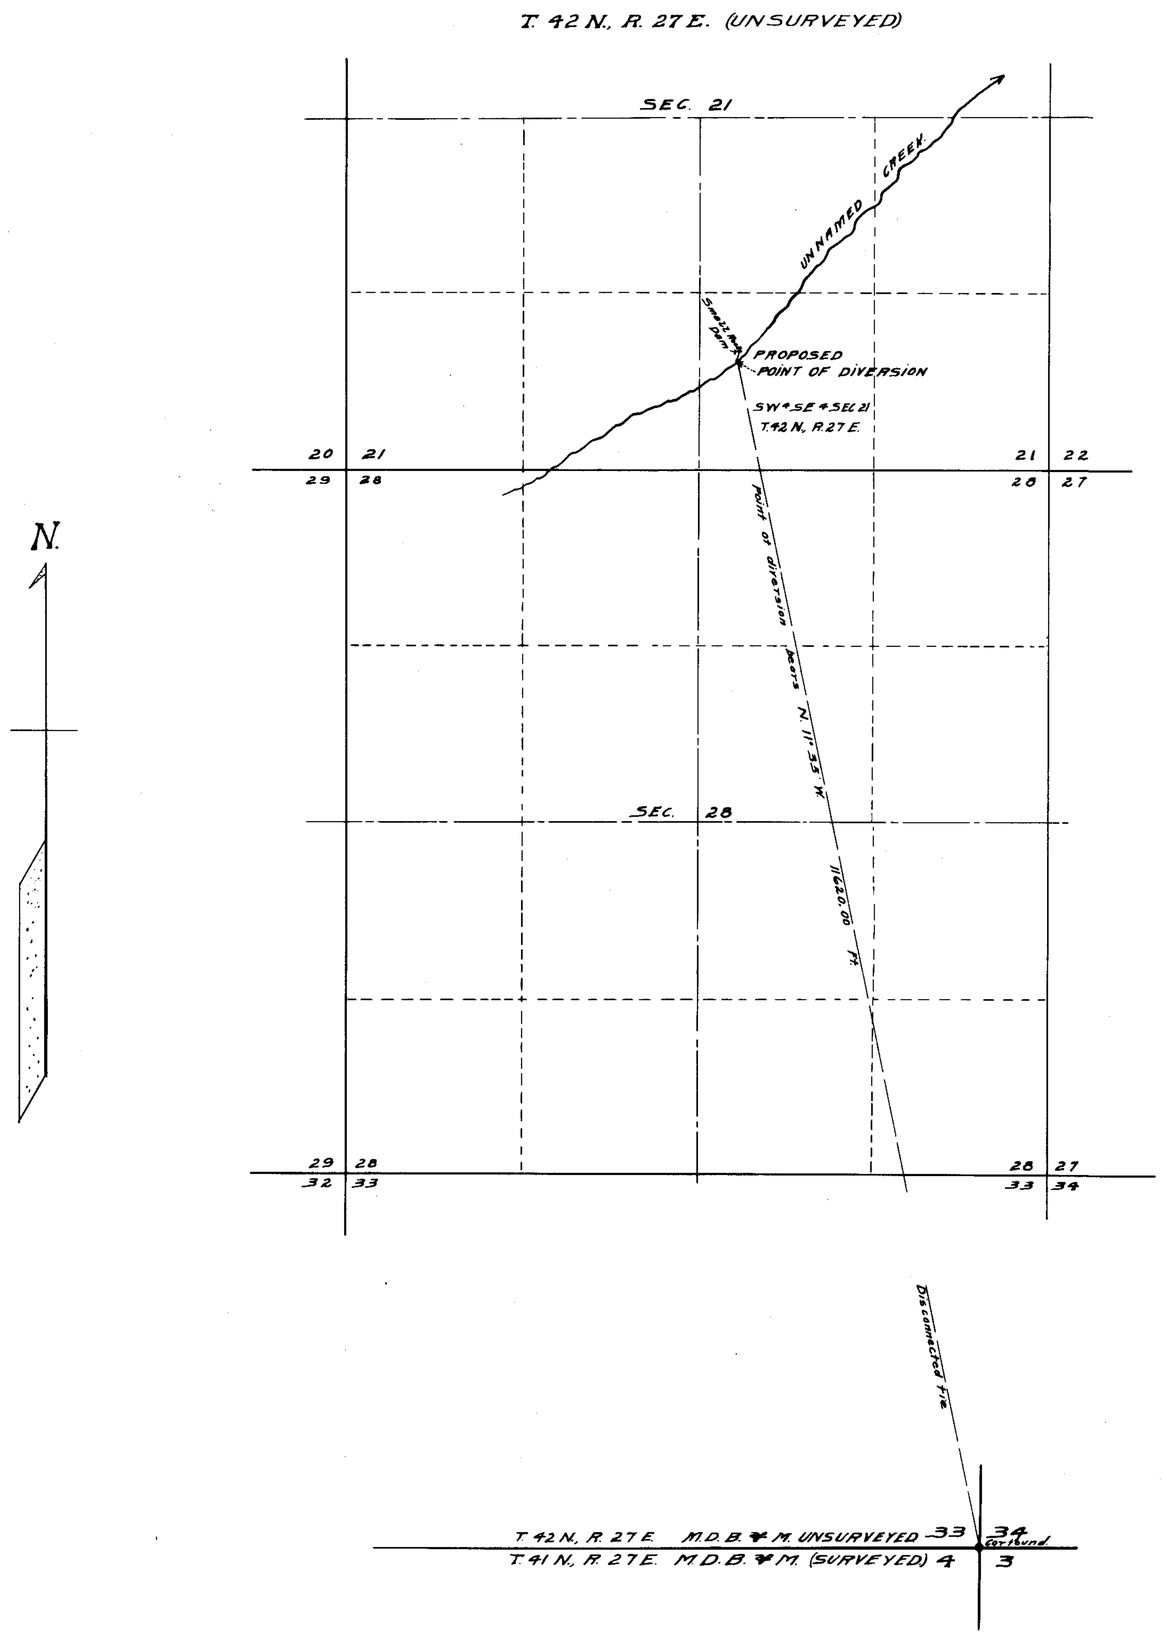

STATE OF NEVADA }
County of Humboldt } SS.

I, F. R. O'Leary, being first duly sworn, depose and say that this map, consisting of one sheet, has been correctly drawn to the designated scale from field notes of a survey made by me on the 20 th day of November, 1928; that it truly and correctly represents the location and extent of the proposed works used to divert water from an unnamed stream in Humboldt County by W.M. Kearney for Stockwatering purposes. That the proposed point of diversion, the approximate location and size of the diverting channel or other conduct, the place and manner of use, and the location and names of all other works or streams which are crossed by, or connected with the said works, are fully and correctly designated thereon.

F. R. O'Leary
STATE WATER RIGHT SURVEYOR

Subscribed and sworn to before me this 4th day of December, 1928.

Henry H. Brown
NOTARY PUBLIC IN AND FOR HUMBOLDT COUNTY, NEVADA.

SCALE: 1 IN. = 500 FT.

0 500 1000 2000

OFFICE STATE ENGINEER DEC 18 1928 RECEIVED

OFFICE STATE ENGINEER DEC 27 1928 RECEIVED

FILED Dec. 5, 1928 STATE ENGINEER'S OFFICE

MAP TO ACCOMPANY
APPLICATION
TO APPROPRIATE WATER
FOR
STOCKWATERING
BY
W. M. KEARNEY
FROM
UNNAMED CREEK

8744