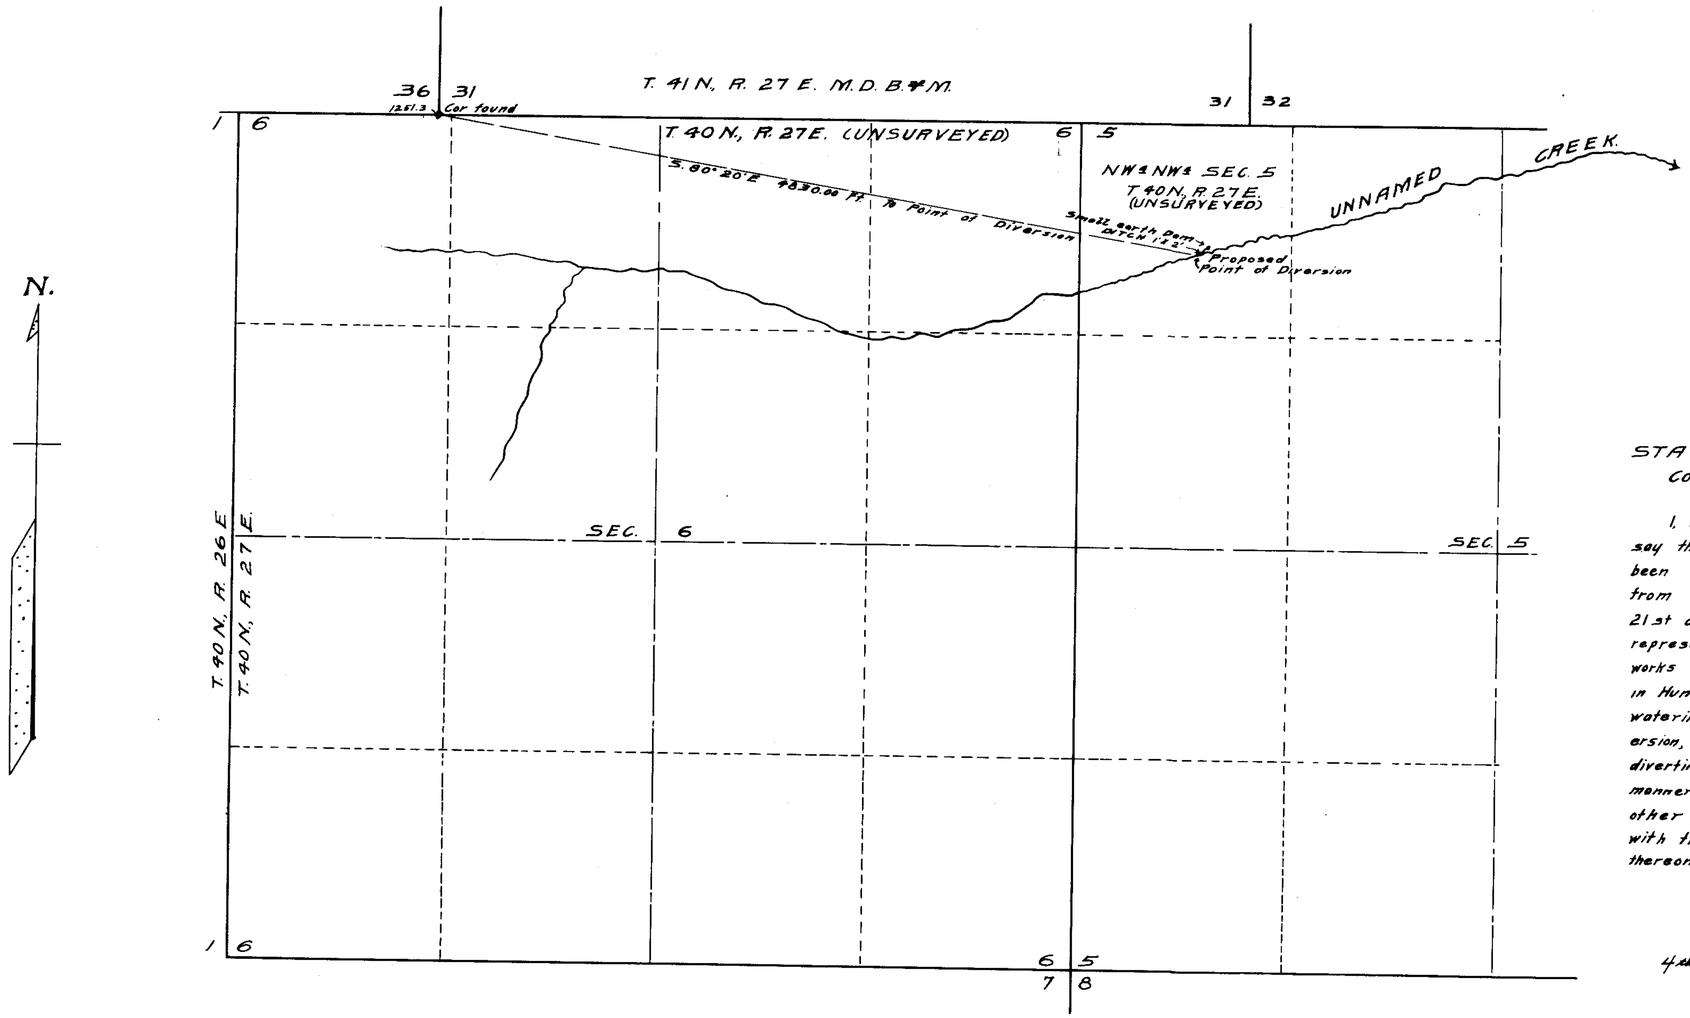

STATE OF NEVADA }
County of Humboldt } ss.

I, F. R. O'Leary, being first duly sworn, depose and say that this map, consisting of one sheet, has been correctly drawn to the designated scale from fieldnotes of a survey made by me on the 21st day of Nov. 1928; that it truly and correctly represents the location and extent of the proposed works used to divert water from Unknown Creek in Humboldt County by W. M. Kearney for stock-watering purposes. That the proposed point of diversion, the approximate location and size of the diverting channel or other conduct, the place and manner of use, and the location and names of all other works or streams, which are crossed by, or connected with the said works, are fully and correctly designated thereon.

F. R. O'Leary
STATE WATER RIGHT SURVEYOR

Subscribed and sworn to before me this 4th day of December, 1928.

Mennyn H. Brown
NOTARY PUBLIC IN AND FOR
HUMBOLDT COUNTY NEVADA.

SCALE: 1 IN. = 500 FT.

0 1000 2000

OFFICE STATE ENGINEER

FILED
Dec. 5, 1928
STATE OFFICE

MAP TO ACCOMPANY
APPLICATION
TO APPROPRIATE WATER
FOR
STOCK WATERING
BY
W. M. KEARNEY
FROM
UNNAMED CREEK.

8747