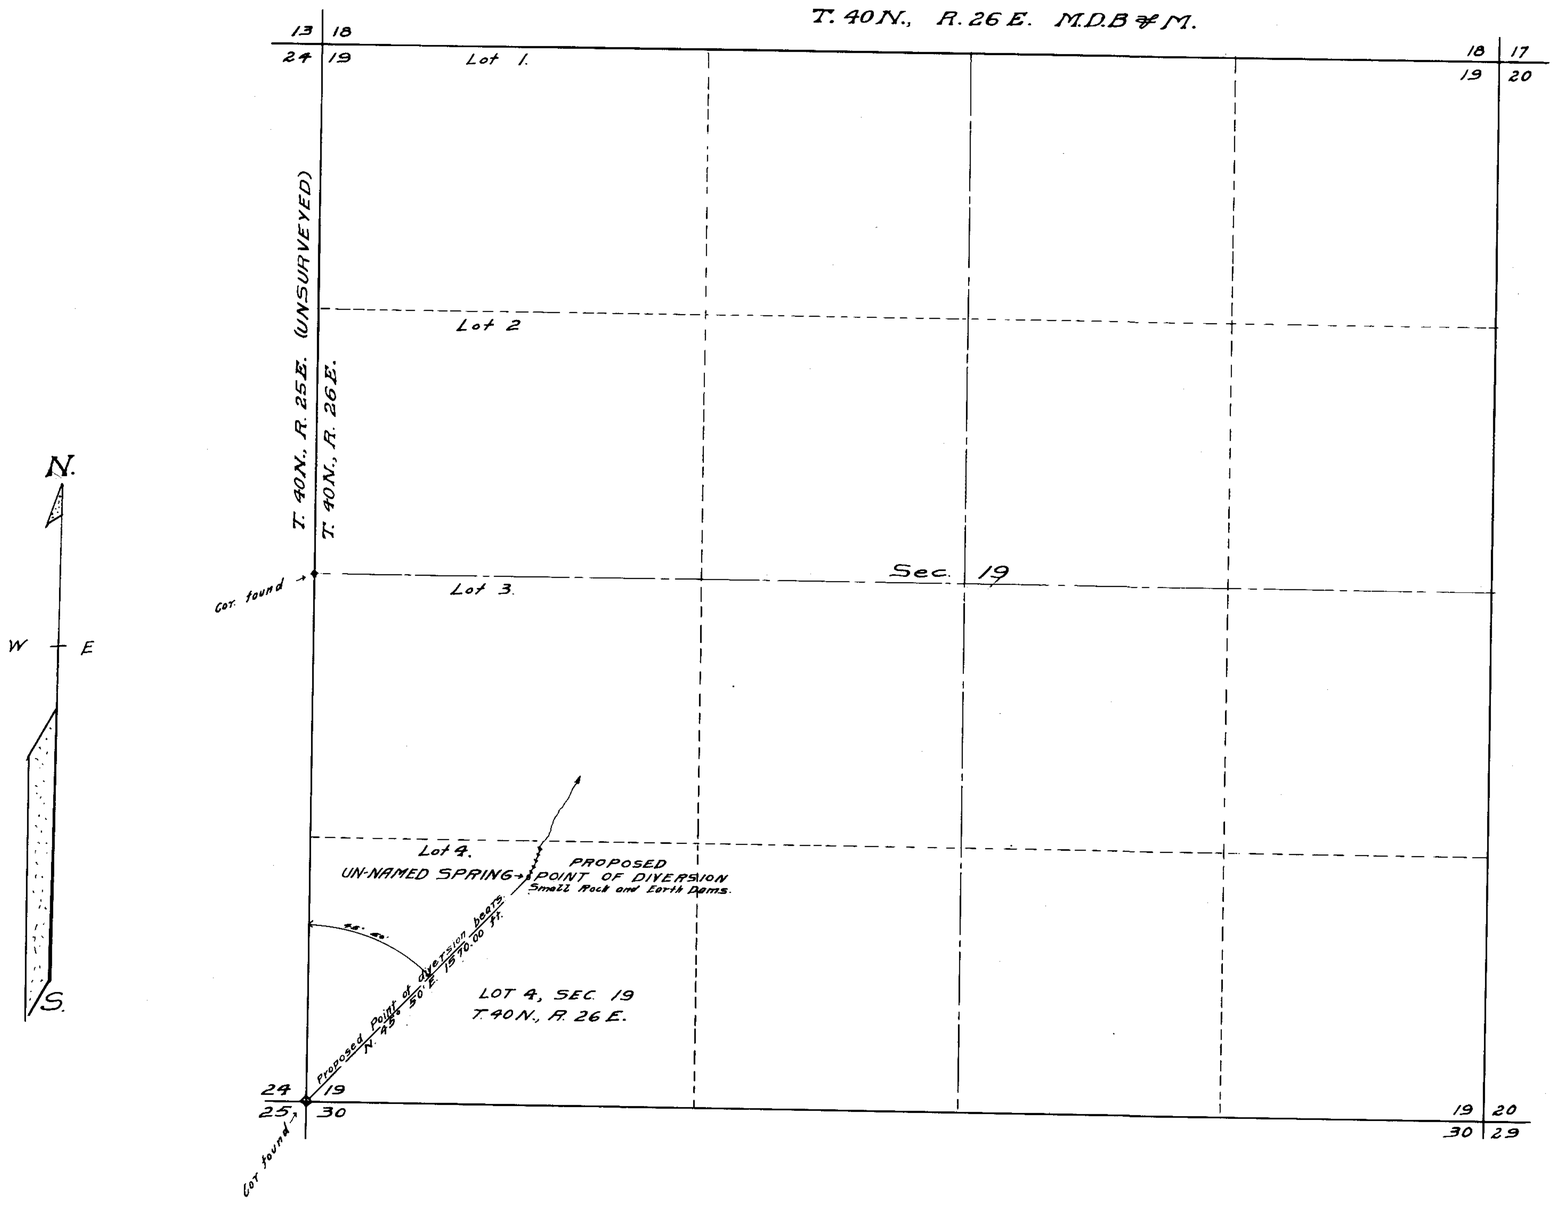

STATE OF NEVADA }
County of Humboldt } S.S.

I, Frank R. O'Leary, being first duly sworn, depose and say that this map, consisting of one sheet, has been correctly drawn to the designated scale from field notes of a survey made by me, on the 22nd day of November, 1928; that it truly and correctly represents the location and extent of the proposed works used to divert water from an unnamed Spring, in Humboldt County, by G. Newman, for stock watering purposes. That the Proposed Point of diversion, the approximate Location and Size of the diverting Channel or other Conduct, the place and manner of use, and the location and names of all other works, or streams which are crossed by, or connected with the said works, are fully and correctly designated thereon.

Frank R. O'Leary
STATE WATER RIGHT SURVEYOR.

Subscribed and sworn to before me this 4th day of December, 1928.

Stanyan R. Brown
NOTARY PUBLIC IN AND FOR
HUMBOLDT COUNTY, NEVADA.

SCALE: 1 IN = 400 FT.

0 100 200 300 400 500 1000 2000

FILED
Dec 5, 1928
STATE ENGINEER'S OFFICE

MAP TO ACCOMPANY
APPLICATION.
TO APPROPRIATE WATER
FOR
STOCK WATERING
BY
G. NEWMAN
FROM
UN NAMED SPRING

8752