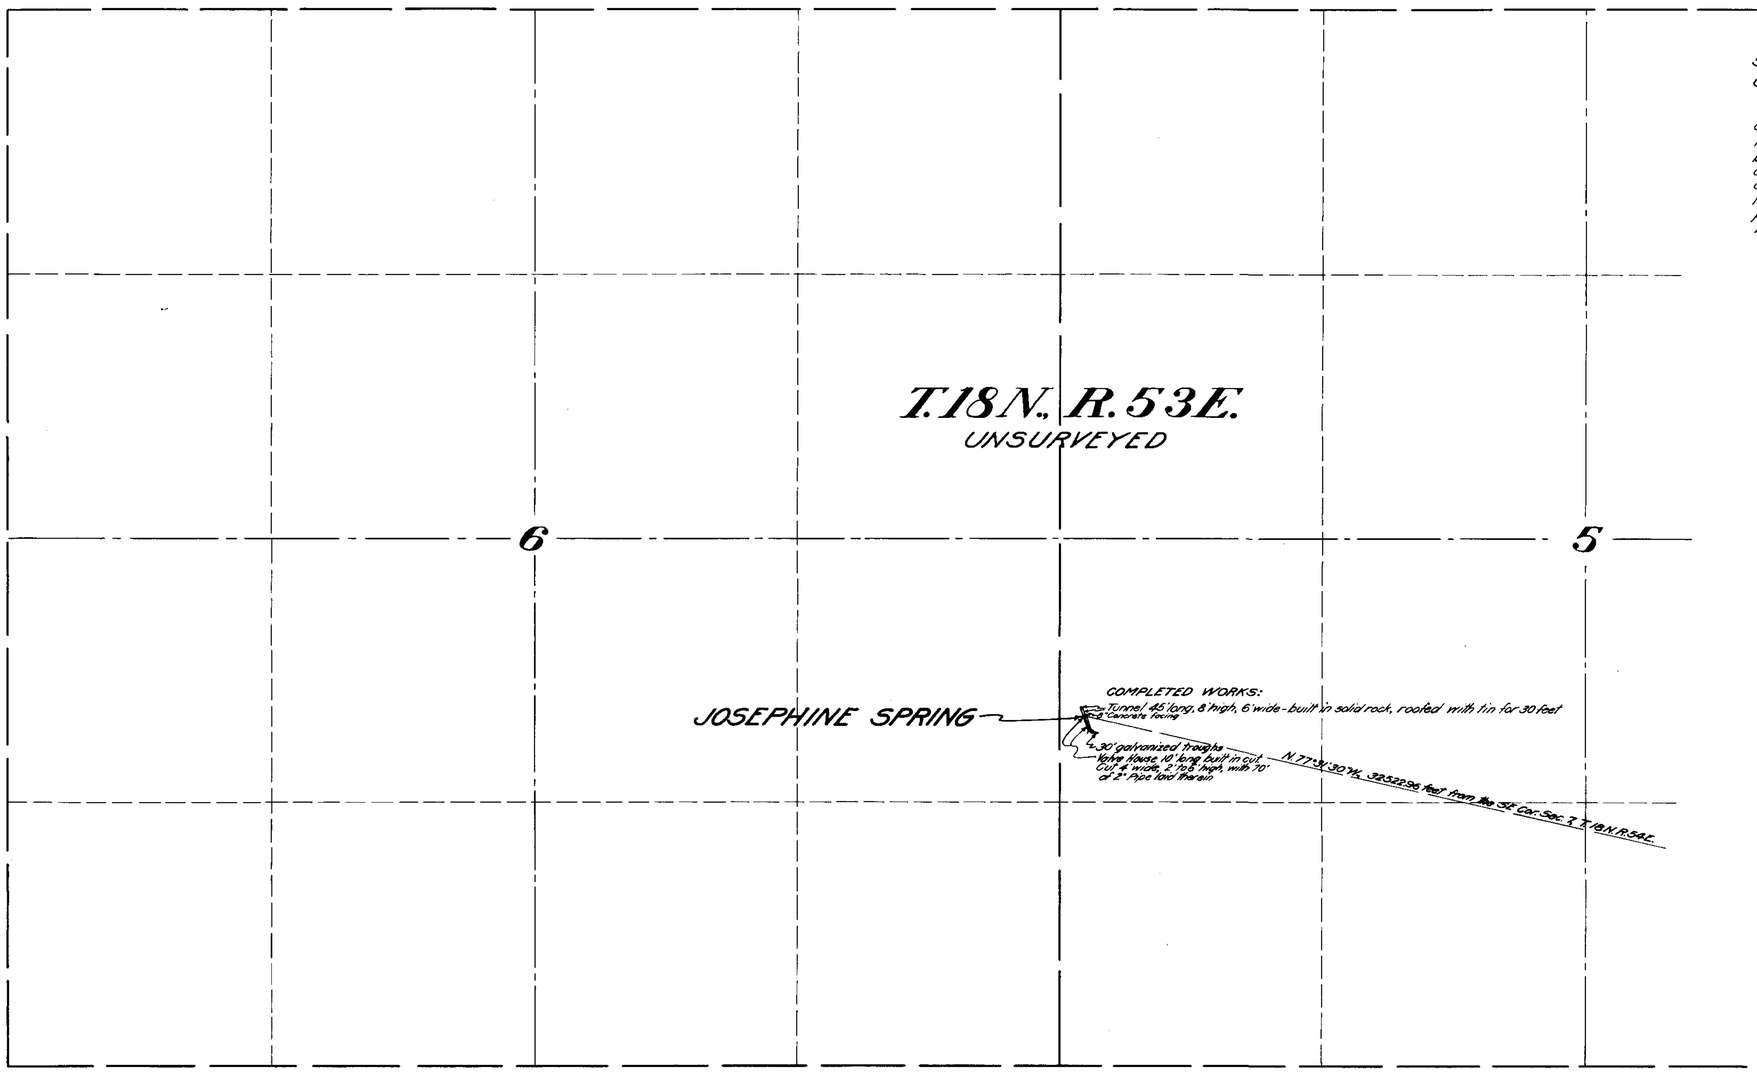

STATE OF NEVADA }
COUNTY OF ORMSBY } SS.

I, Harvey M. Payne, being first duly sworn, depose and say that this map has been correctly drawn to the designated scale from the field notes of a survey made by me between Oct. 24, 1928 and Nov. 2, 1928; and that it truly and correctly represents the location and extent of the works constructed to divert water from Josephine Spring, Eureka County, Nevada, by A. G. Florio for stockwatering purposes; and that the point of diversion and works installed are correctly shown hereon.

Harvey M. Payne
Water Right Engineer.

Subscribed and sworn to before me this 1st day of February, 1929.

L. H. Peters
Notary Public in and for
Ormsby County, Nevada.

My commission expires Dec. 20, 1930.

N

NOTE: The location of the source shown hereon has been approximated as close as possible in consideration of the fact that the territory is unsurveyed; however the tie to the corner named is correct.

SCALE: 1 inch = 400 feet

Certificate No. 1596 Issued December 12, 1929

~~Certificate No.~~ ~~Issued~~

FILED
Feb. 11, 1929
STATE ENGINEER'S OFFICE

MAP
TO ACCOMPANY
APPLICATION NO. 8755
FOR
STOCKWATERING
FROM
JOSEPHINE SPRING
BY
ANGELO G. FLORIO

SURVEYED AND MAPPED BY HARVEY M. PAYNE, WATER RIGHT ENGINEER.

8755