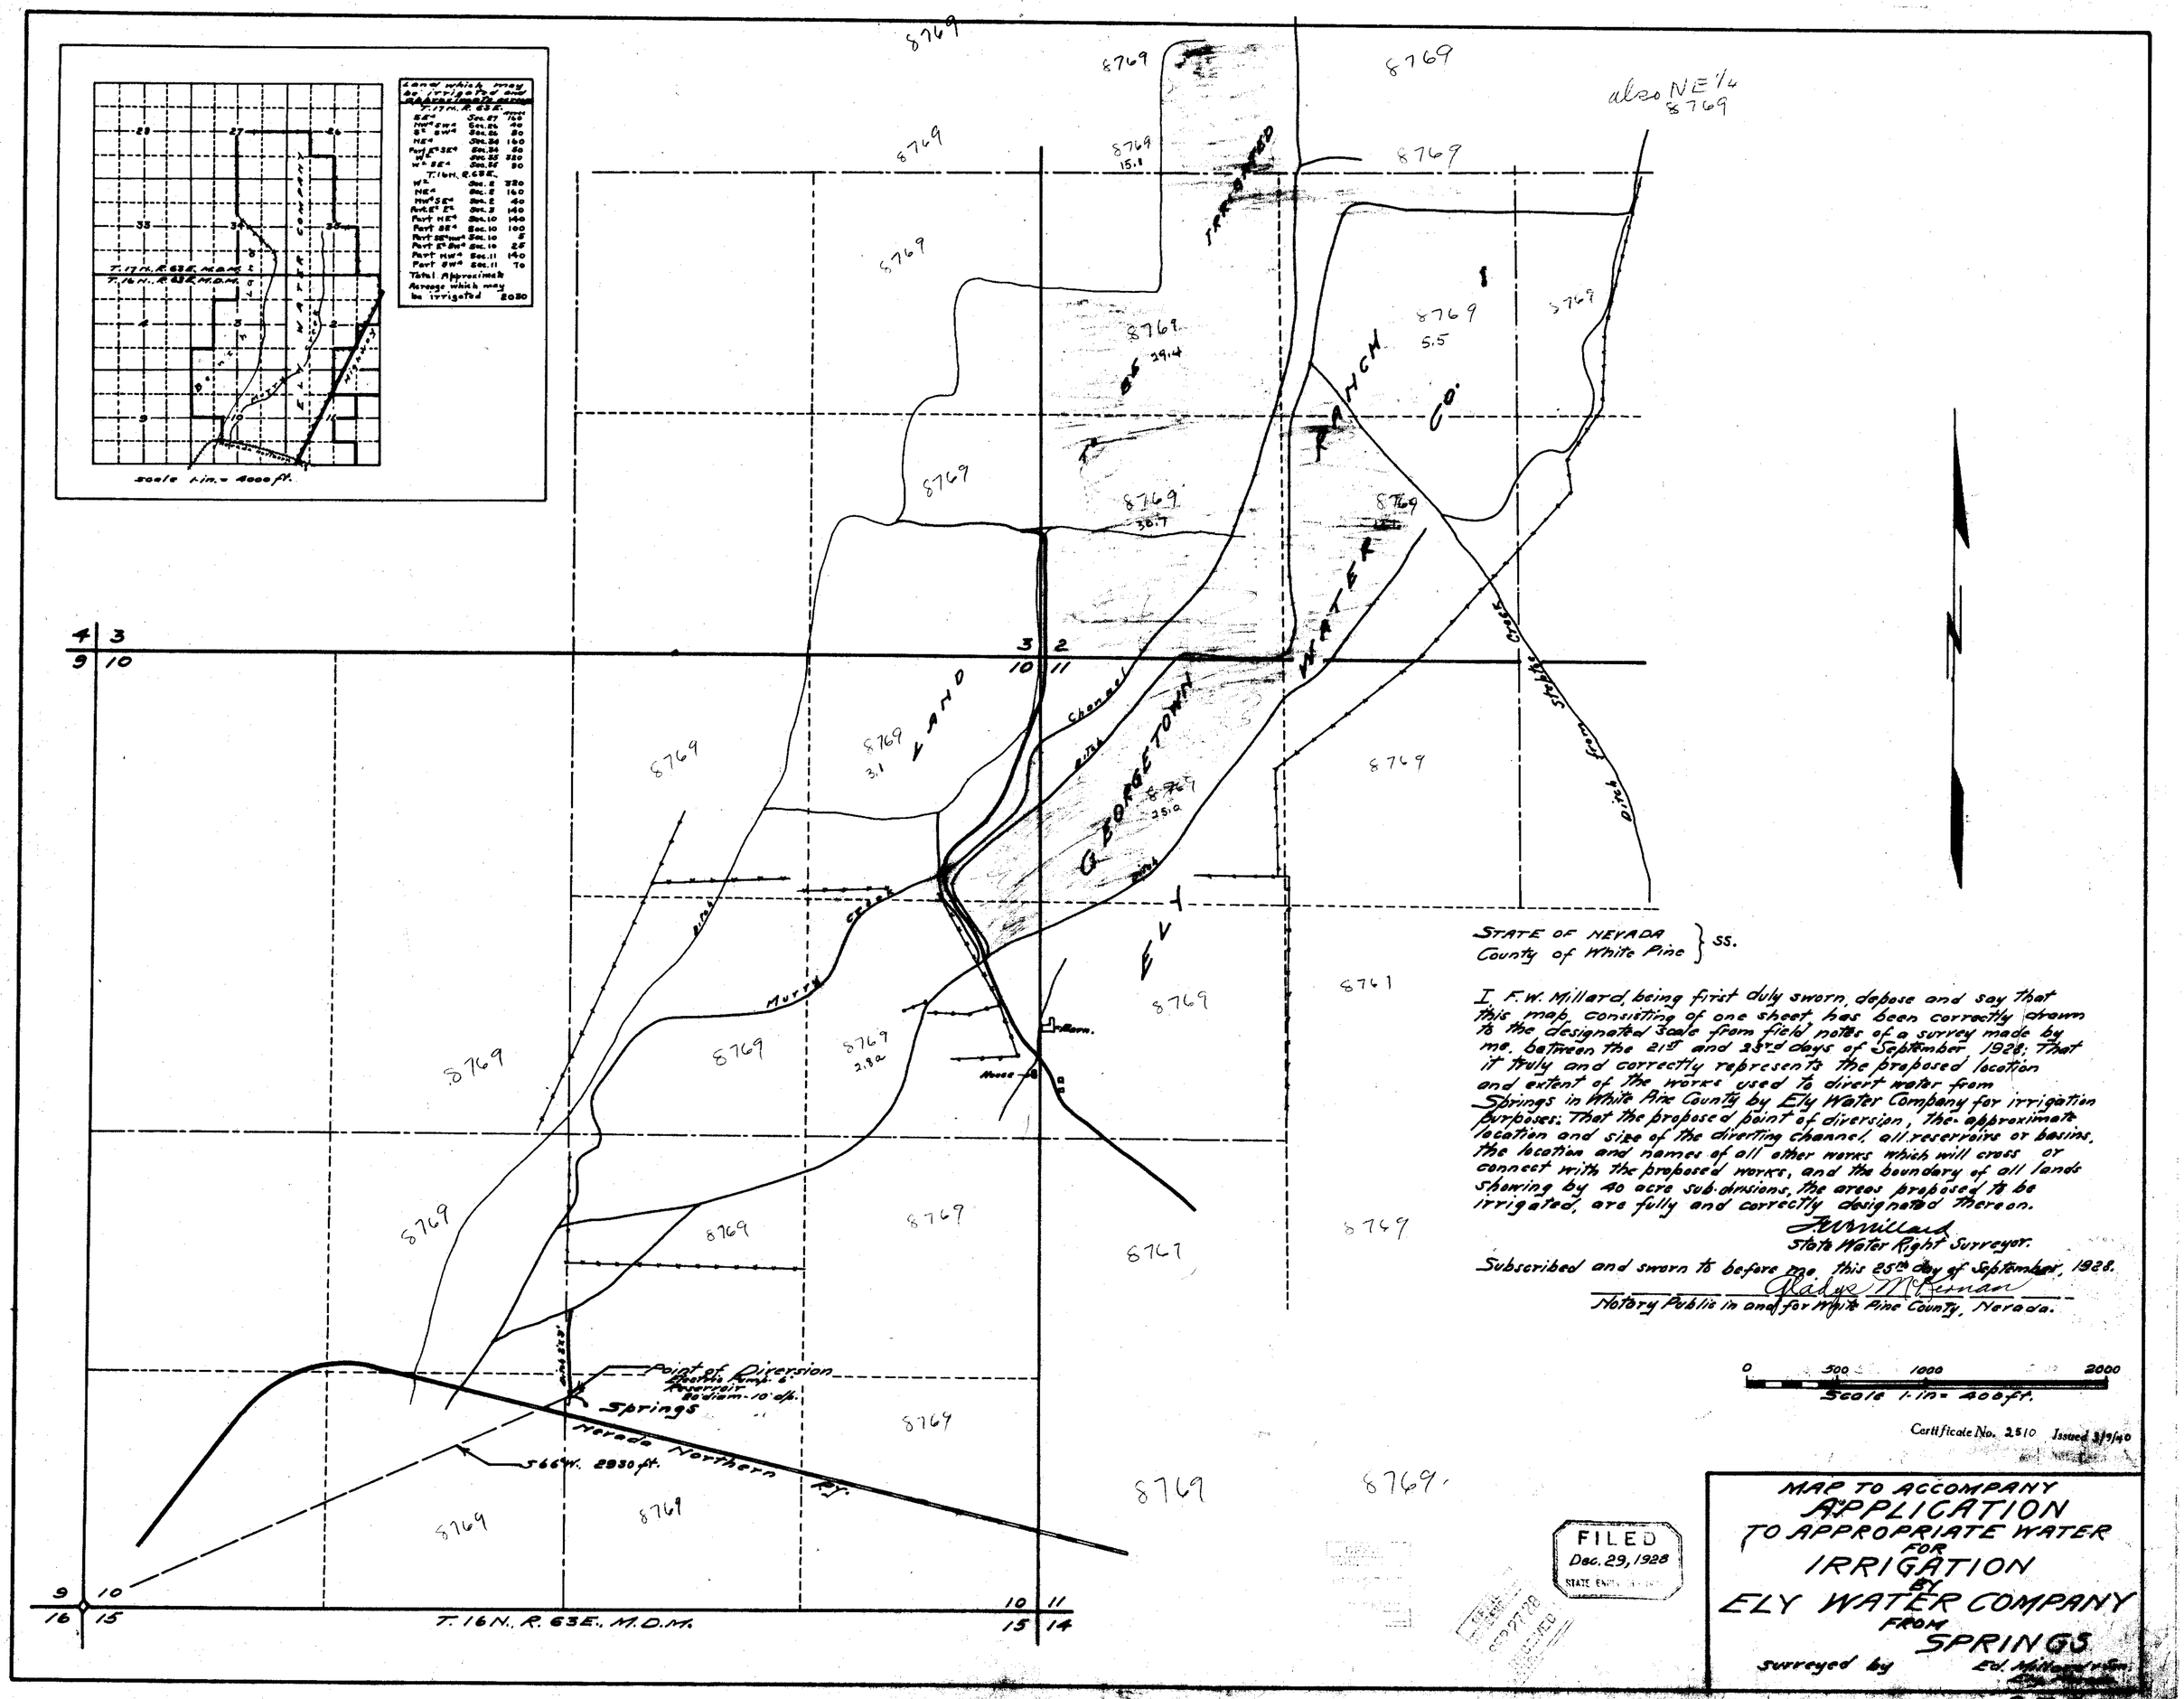

STATE OF NEVADA } SS.
County of White Pine }

I, F. W. Millard, being first duly sworn, depose and say that this map, consisting of one sheet, has been correctly drawn to the designated scale from field notes of a survey made by me, between the 21st and 23rd days of September 1928; That it truly and correctly represents the proposed location and extent of the works used to divert water from Springs in White Pine County by Ely Water Company for irrigation purposes; That the proposed point of diversion, the approximate location and size of the diverting channel, all reservoirs or basins, the location and names of all other works which will cross or connect with the proposed works, and the boundary of all lands showing by 40 acre sub-divisions, the areas proposed to be irrigated, are fully and correctly designated thereon.

F. W. Millard
State Water Right Surveyor.

Subscribed and sworn to before me, this 25th day of September, 1928.

Gladys McKernan
Notary Public in and for White Pine County, Nevada.

0 500 1000 2000
Scale 1 in = 400 ft.

Certificate No. 2510 Issued 3/9/40

FILED
Dec. 29, 1928
STATE ENGINEER

MAP TO ACCOMPANY
APPLICATION
TO APPROPRIATE WATER
FOR
IRRIGATION
BY
ELY WATER COMPANY
FROM
SPRINGS

surveyed by Ed. Millard & Son, Ely, Nevada

8769