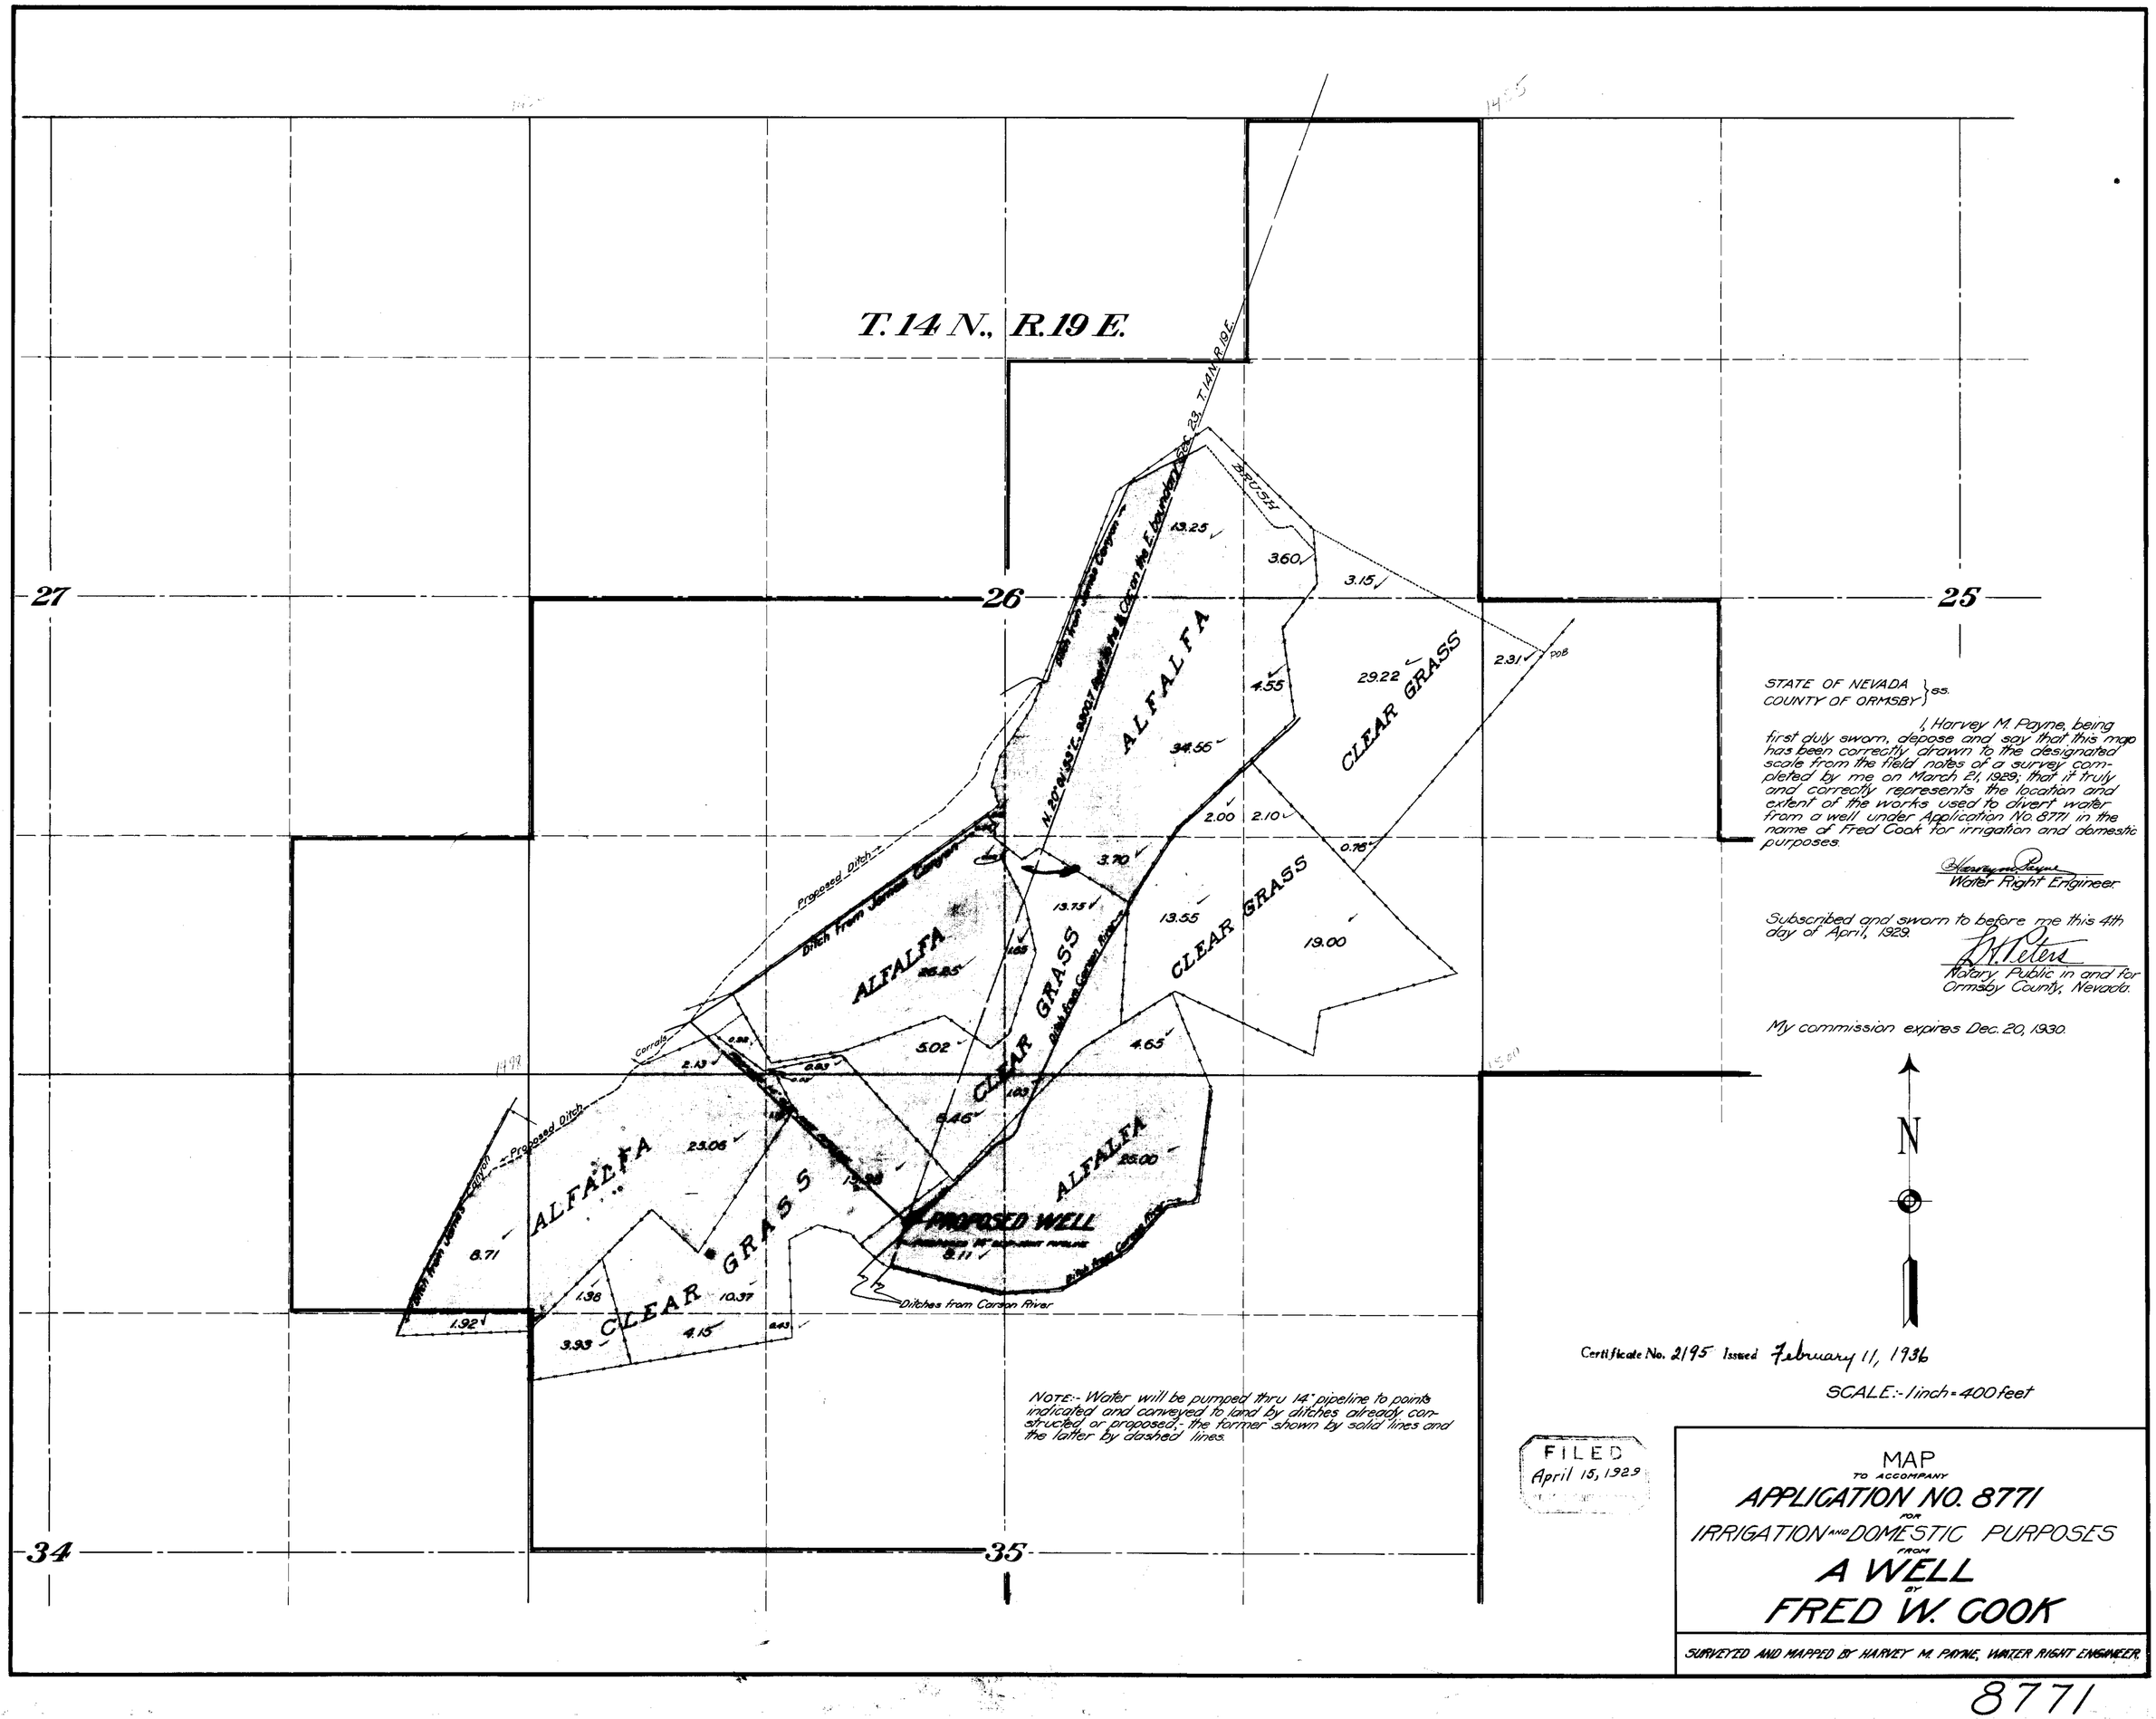

STATE OF NEVADA }
COUNTY OF ORMSBY } ss.

I, Harvey M. Payne, being first duly sworn, depose and say that this map has been correctly drawn to the designated scale from the field notes of a survey completed by me on March 21, 1929; that it truly and correctly represents the location and extent of the works used to divert water from a well under Application No. 8771, in the name of Fred Cook for irrigation and domestic purposes.

Harvey M. Payne
Water Right Engineer

Subscribed and sworn to before me this 4th day of April, 1929.

D. M. Peters
Notary Public in and for Ormsby County, Nevada.

My commission expires Dec. 20, 1930.

Certificate No. 2195 Issued February 11, 1936

SCALE:- 1 inch = 400 feet

FILED
April 15, 1929

MAP
TO ACCOMPANY
APPLICATION NO. 8771
FOR
IRRIGATION AND DOMESTIC PURPOSES
FROM
A WELL
BY
FRED W. COOK

SURVEYED AND MAPPED BY HARVEY M. PAYNE, WATER RIGHT ENGINEER.

8771