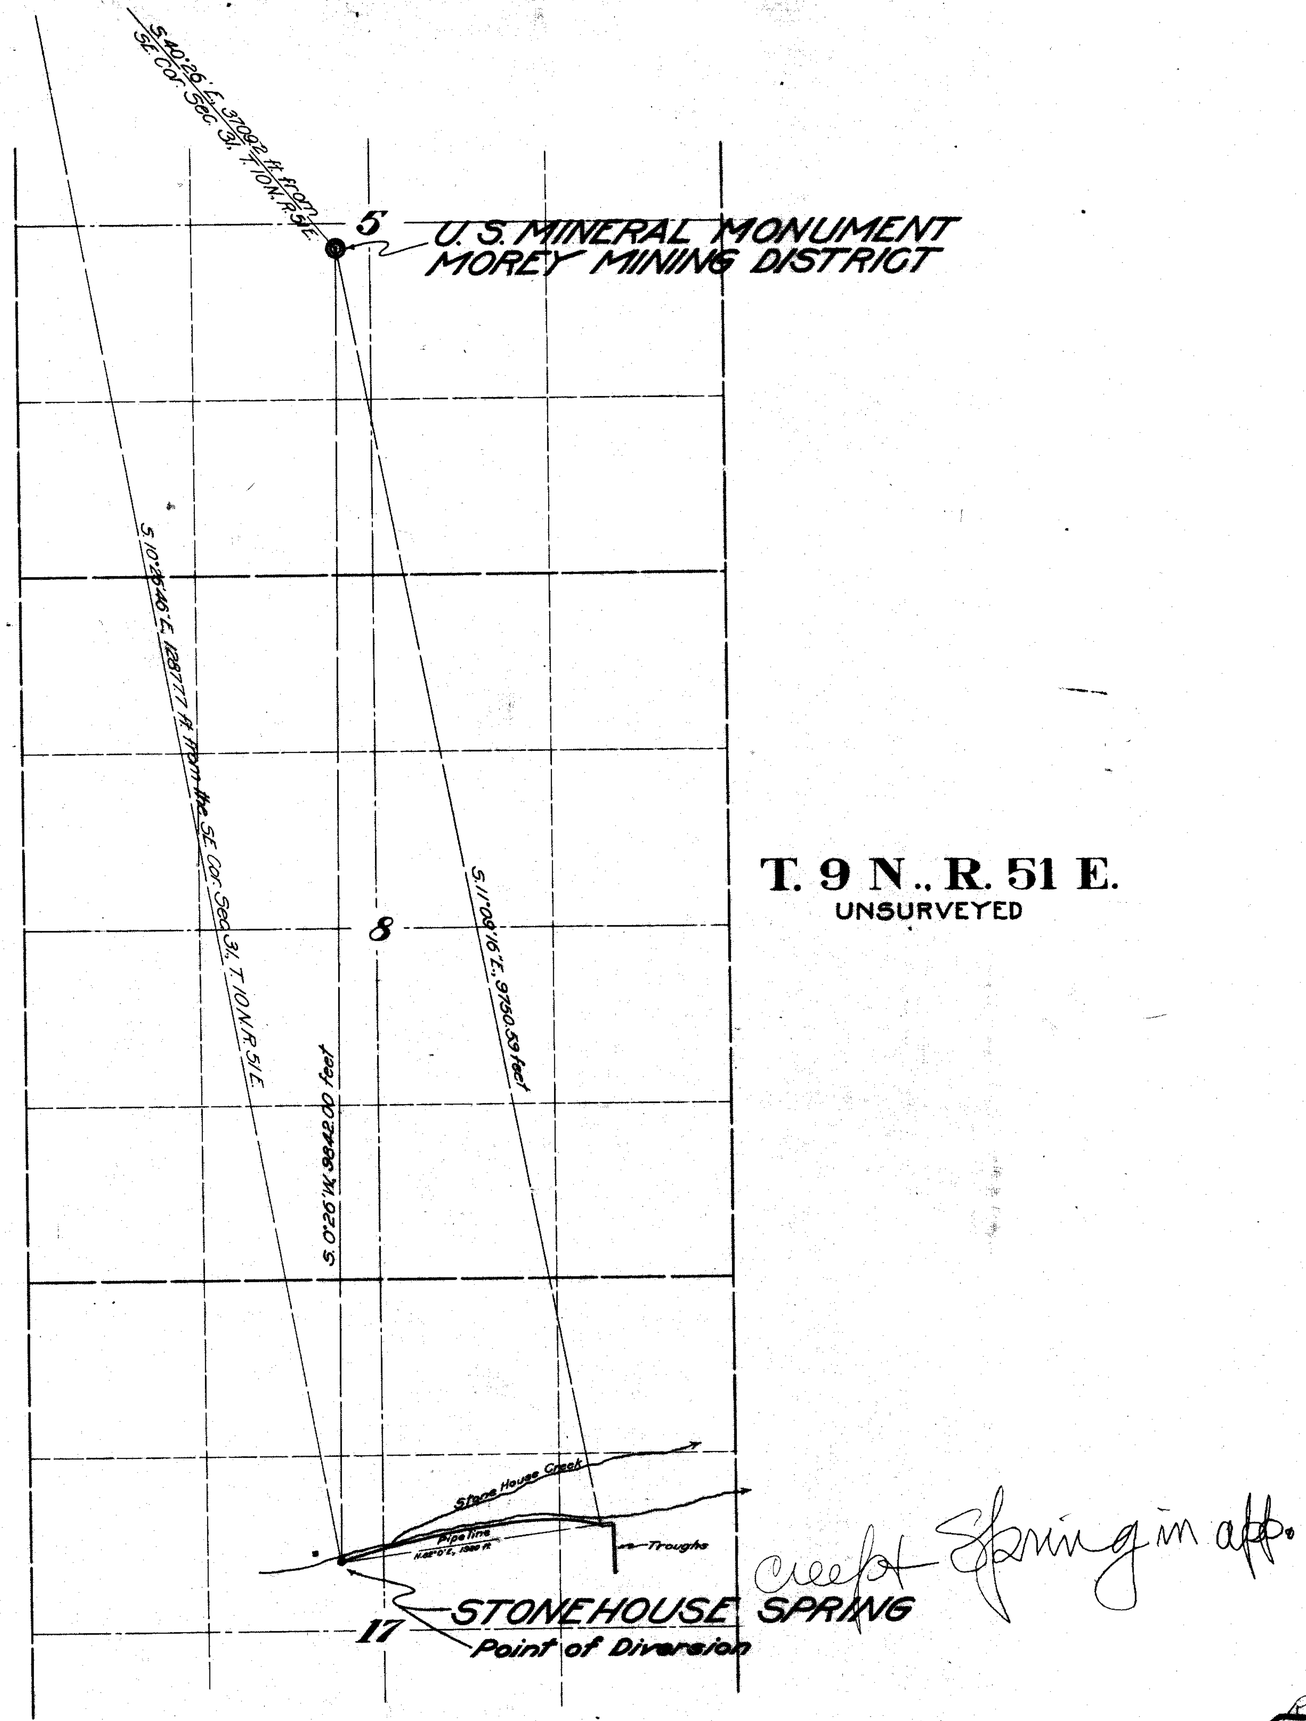

T. 9 N., R. 51 E.
UNSURVEYED

N

STATE OF NEVADA
COUNTY OF ORMSBY } ss.

I, Harvey M. Payne, being first duly sworn, depose and say that this map has been correctly drawn to the designated scale from the field notes of a survey made under my supervision, and that it truly and correctly represents the location and extent of works constructed to divert water from Stonehouse Spring and Creek, Nye County, Nevada, under Application No. 8774 by J. B. Sorhouet for stockwatering purposes; and that the point of diversion and works installed are correctly shown hereon.

Harvey M. Payne
Water Right Engineer

Subscribed and sworn to before me this 17th day of Sept., 1929.

Dale Bluett
Notary Public in and for
Ormsby County, Nevada.

My commission expires July 21, 1931.

NOTE:- The ties shown hereon from the S.E. Cor. Sec. 31, T. 10 N., R. 51 E. were calculated from data obtained from the records of the U.S. Public Survey Office.

8774 Certificate No. 8185 Issued September 7, 1935

SCALE: 1 in. = 600 ft.

creek or Spring in app.

FILED
Sept. 23, 1929
STATE ENGINEER'S OFFICE

MAP
TO ACCOMPANY
APPLICATION NO. 8774
FOR
STOCKWATERING
FROM
STONEHOUSE SPRING CREEK
BY
J. B. SORHOUET

MAPPED BY HARVEY M. PAYNE, WATER RIGHT ENGINEER

8774