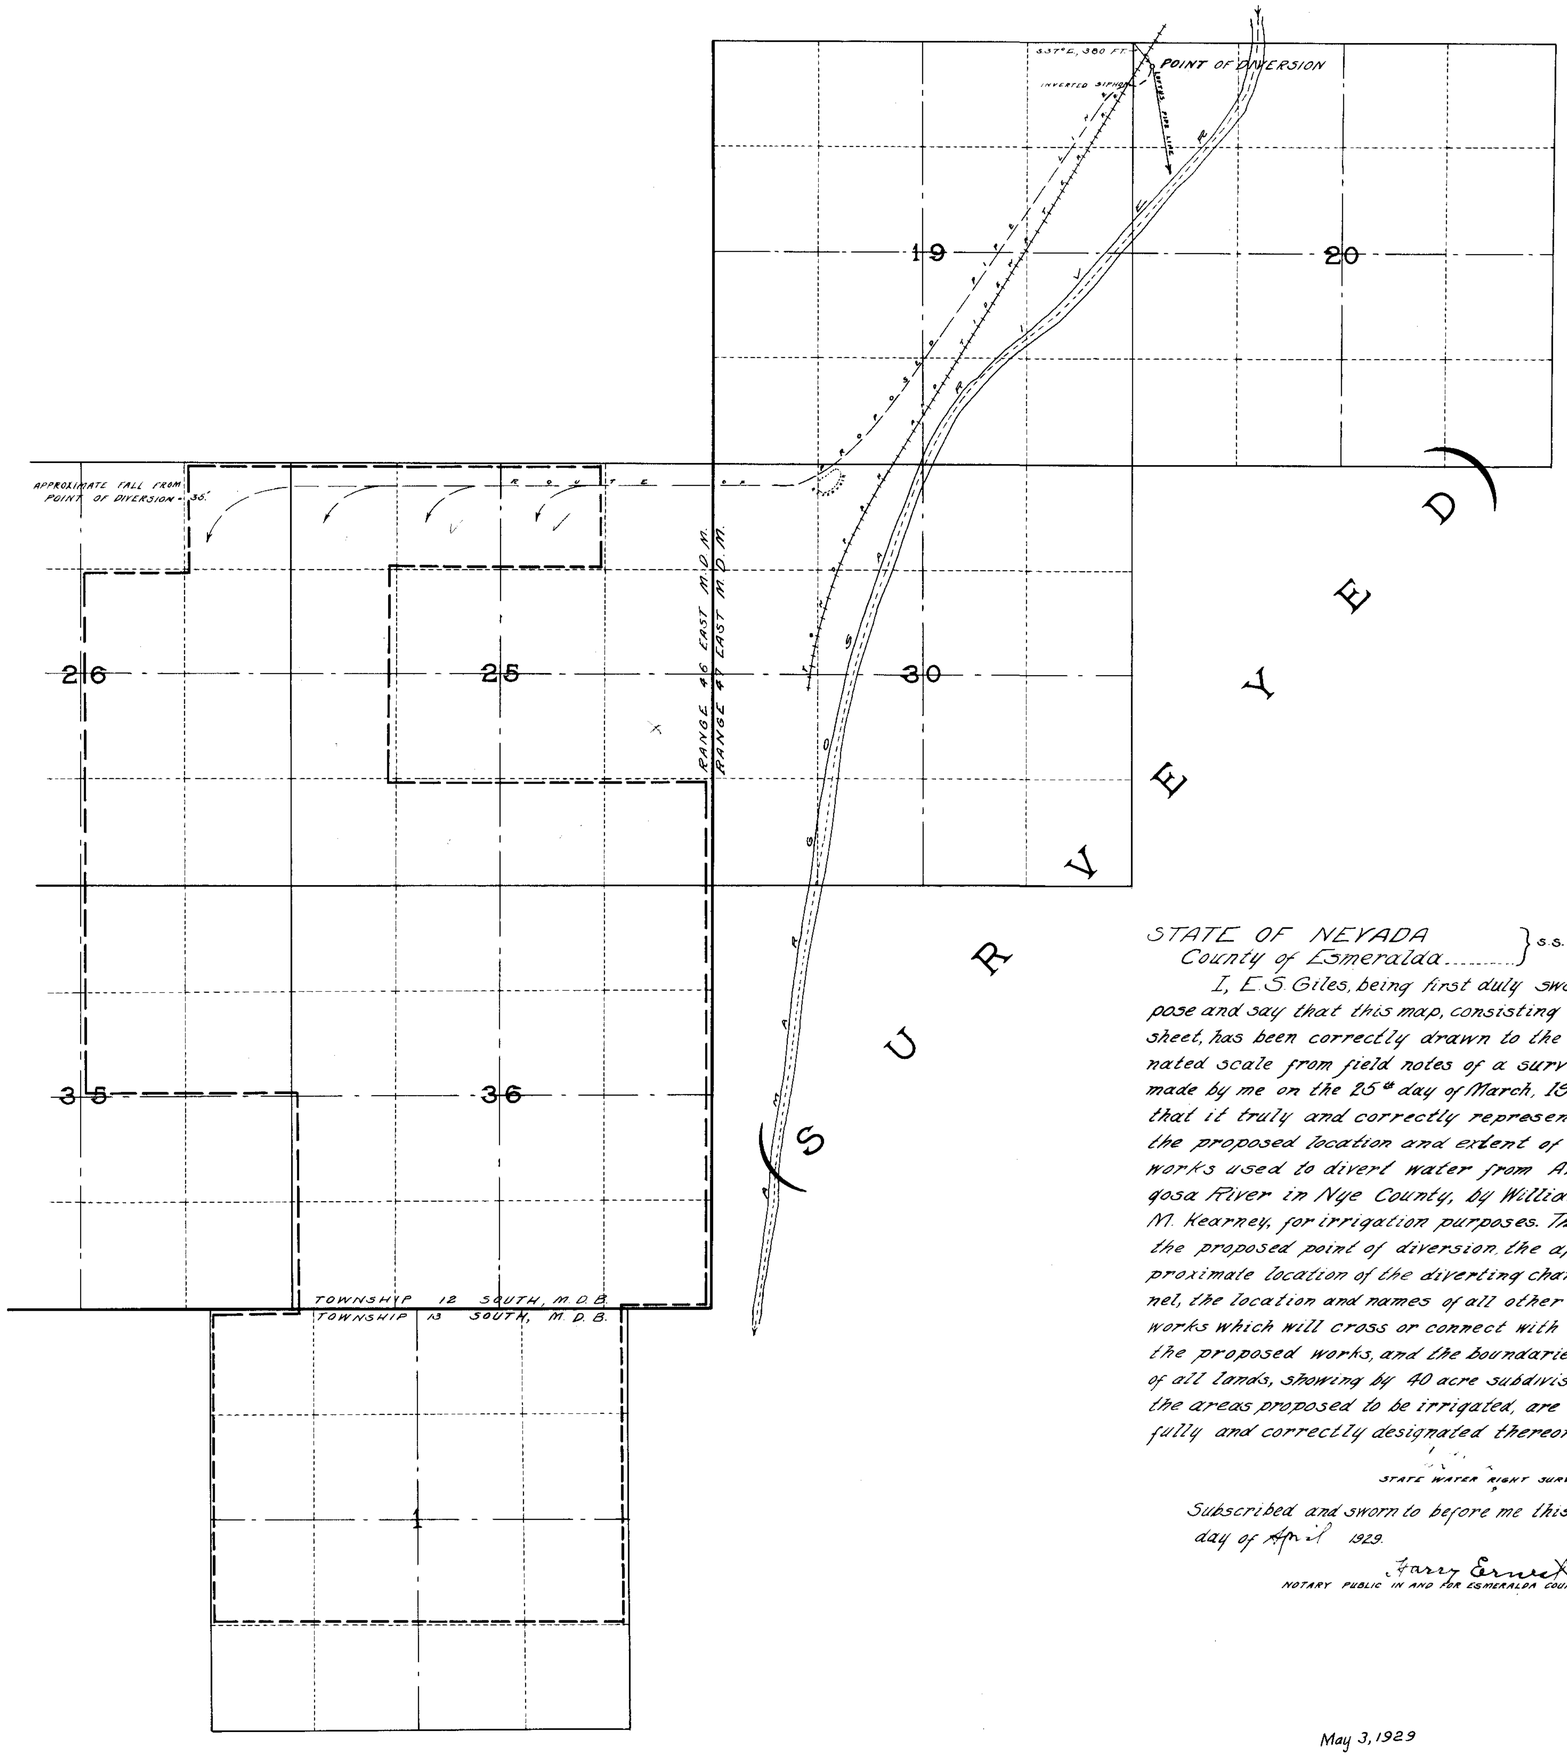

STATE OF NEVADA }
County of Esmeralda..... } s.s.

I, E.S. Giles, being first duly sworn, depose and say that this map, consisting of one sheet, has been correctly drawn to the designated scale from field notes of a survey made by me on the 25th day of March, 1929; that it truly and correctly represents the proposed location and extent of the works used to divert water from Amargosa River in Nye County, by William M. Kearney, for irrigation purposes. That the proposed point of diversion, the approximate location of the diverting channel, the location and names of all other works which will cross or connect with the proposed works, and the boundaries of all lands, showing by 40 acre subdivisions the areas proposed to be irrigated, are fully and correctly designated thereon.

STATE WATER RIGHT SURVEYOR

Subscribed and sworn to before me this 12th day of April 1929.

Harry Ernst
NOTARY PUBLIC IN AND FOR ESMERALDA COUNTY, NEV.

May 3, 1929

N

0 1/4 1/2 3/4 1 MILE
SCALE 1 IN. = 1000 FT.

MAP TO ACCOMPANY
APPLICATION
TO APPROPRIATE WATER FOR IRRIGATION
BY
WILLIAM M. KEARNEY
FROM
AMARGOSA RIVER

8811