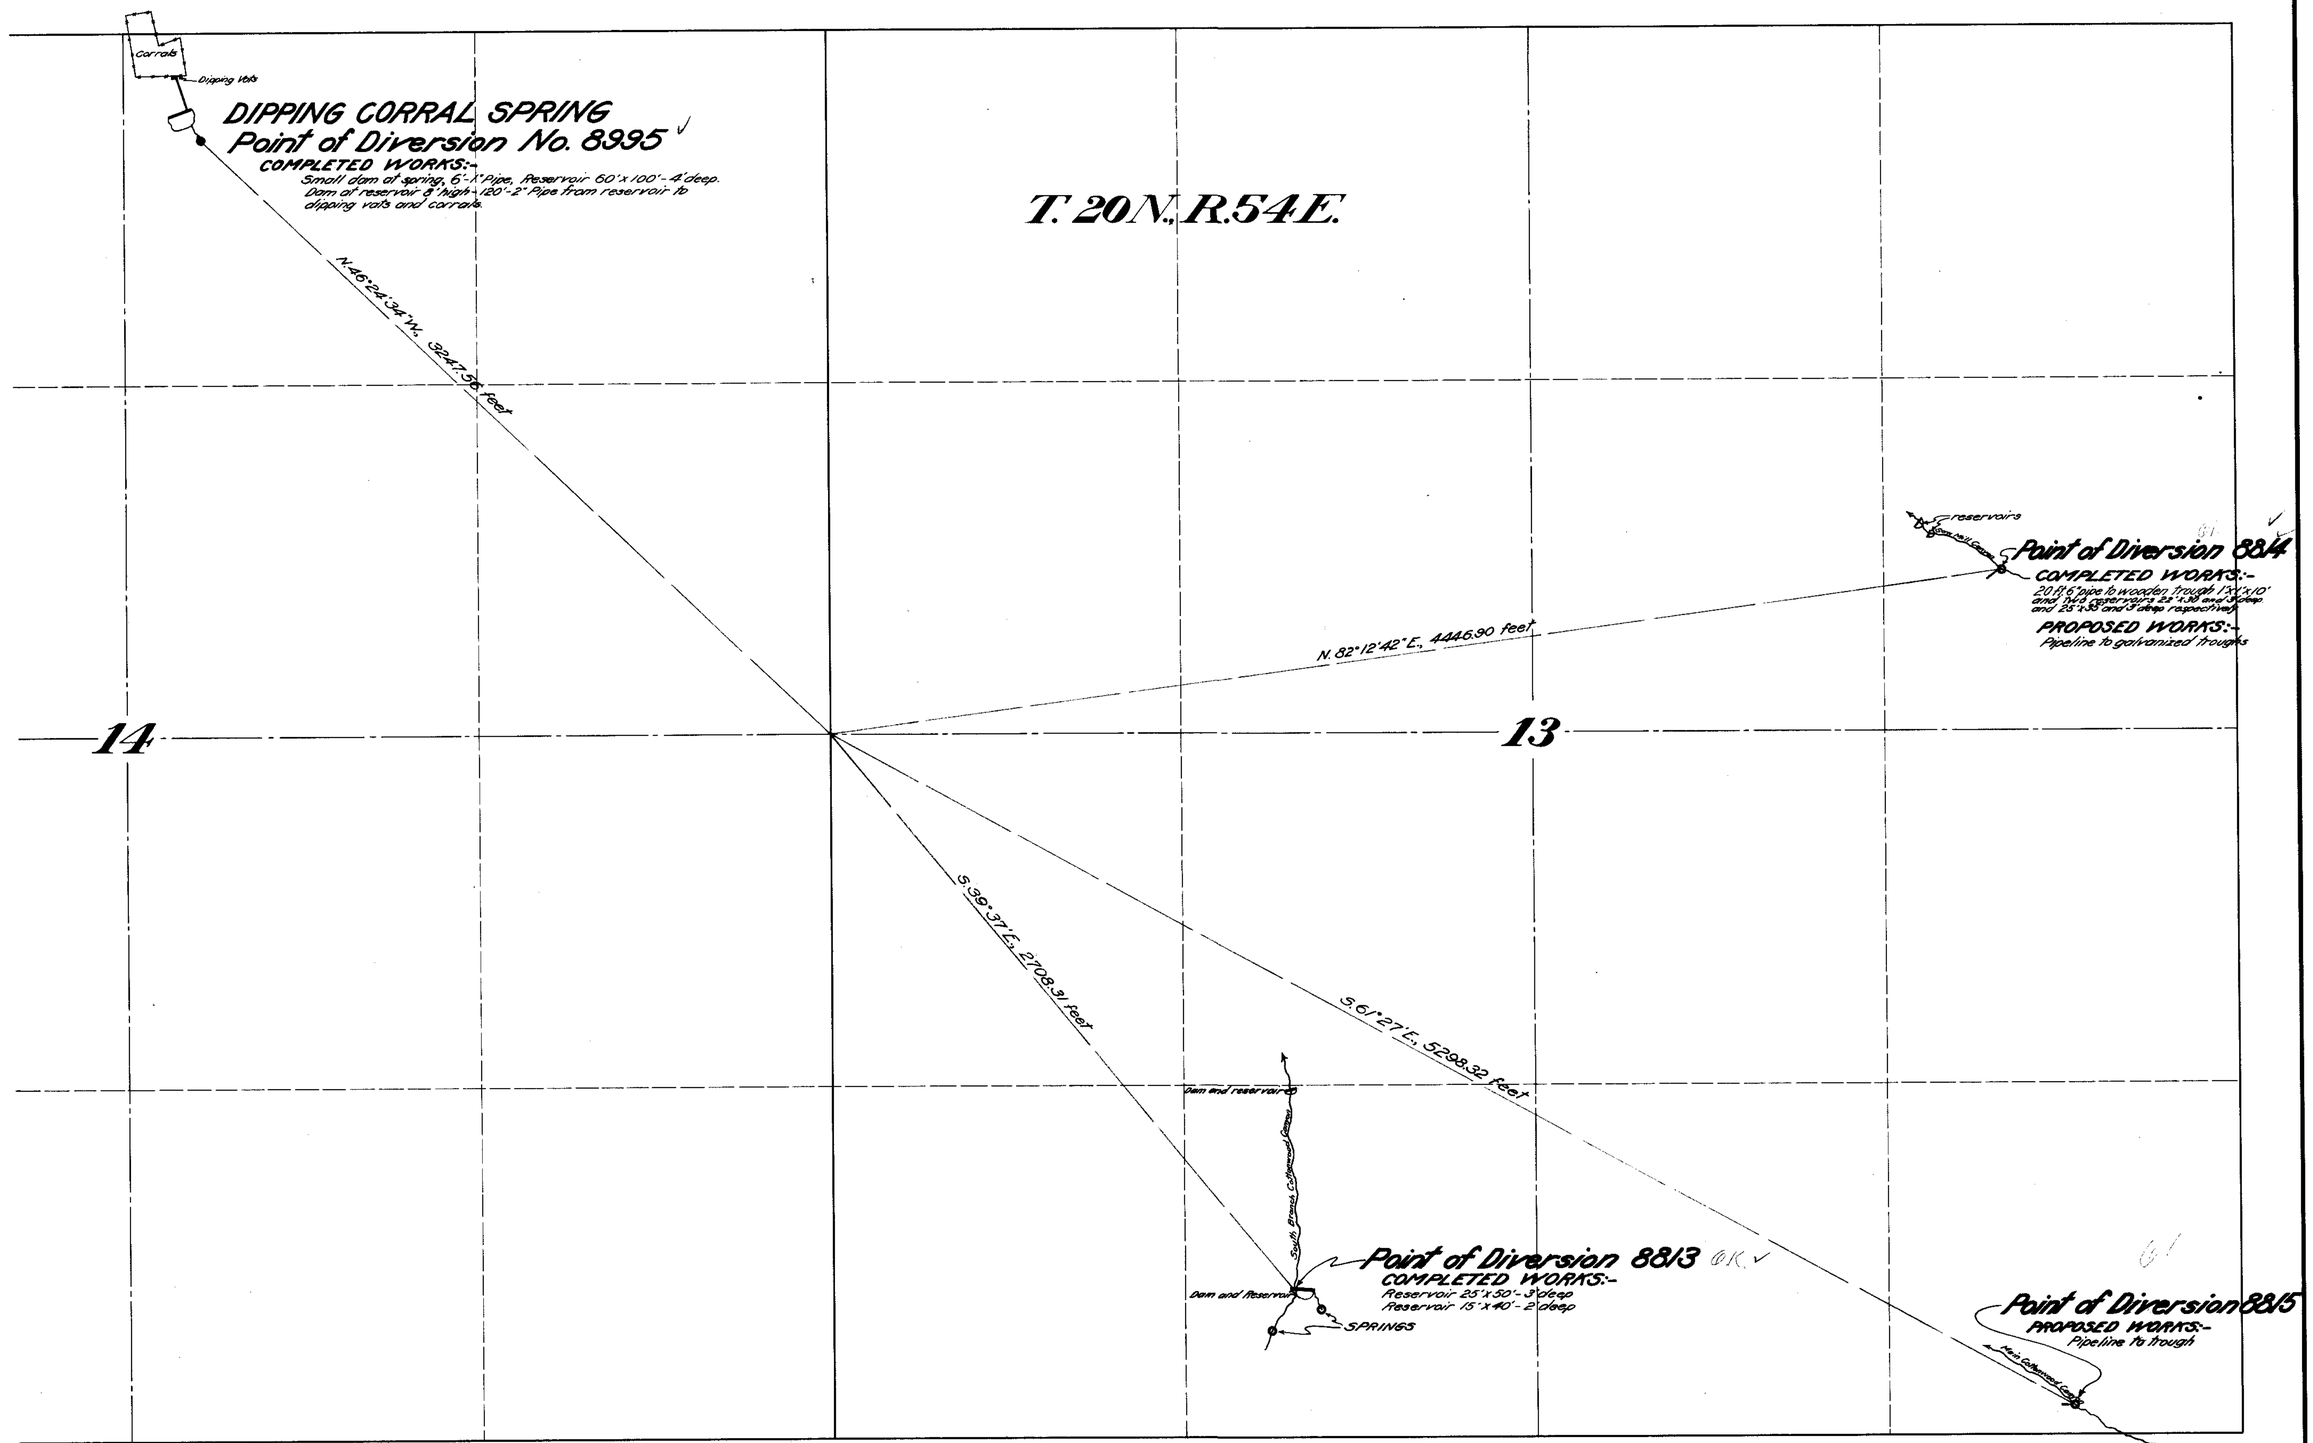

STATE OF NEVADA
COUNTY OF ORMSBY } ss.

I, Harvey M. Payne, being first duly sworn, depose and say that this map has been correctly drawn to the designated scale from the field notes of a survey made by me on July 13-15, 1929; and that it truly and correctly represents the location and extent of the works constructed and proposed to be constructed to divert water from the sources named in Applications Nos. 8813, 8814, 8815 and 8995, Eureka County, Nevada, by Handley Bros. for stockwatering purposes; and that the location of the points of diversion and works installed and proposed to be installed are correctly shown hereon.

Harvey M. Payne
Water Right Engineer.

Subscribed and sworn to before me this 19th day of August, 1929.

D. Peters
Notary Public in and for
Ormsby County, Nevada.

My commission expires Dec 20 - 1930.

N

FILED
August 22, 1929
STATE ENGINEER'S OFFICE

#8995	2022	Issued	Nov. 27, '33
#8813	2021	Issued	Nov. 27, '33
#8814	2022	Issued	Nov. 27, '33
#8815	2023		Nov. 27, '33

SCALE: 1 inch = 300 feet

MAP
TO ACCOMPANY
APPLICATIONS FOR STOCKWATERING AS FOLLOWS:
NO. 8813 - COTTONWOOD SPRS. AND CR. (S. BR.)
NO. 8814 - SAW MILL SPRINGS AND CREEK
NO. 8815 - COTTONWOOD SPRS. AND CR. (MAIN)
NO. 8995 - DIPPING CORRAL SPRINGS
BY
HANDLEY BROTHERS

SURVEYED AND MAPPED BY HARVEY M. PAYNE, WATER RIGHT ENG'R.

File under 8813-8814-8815-8995