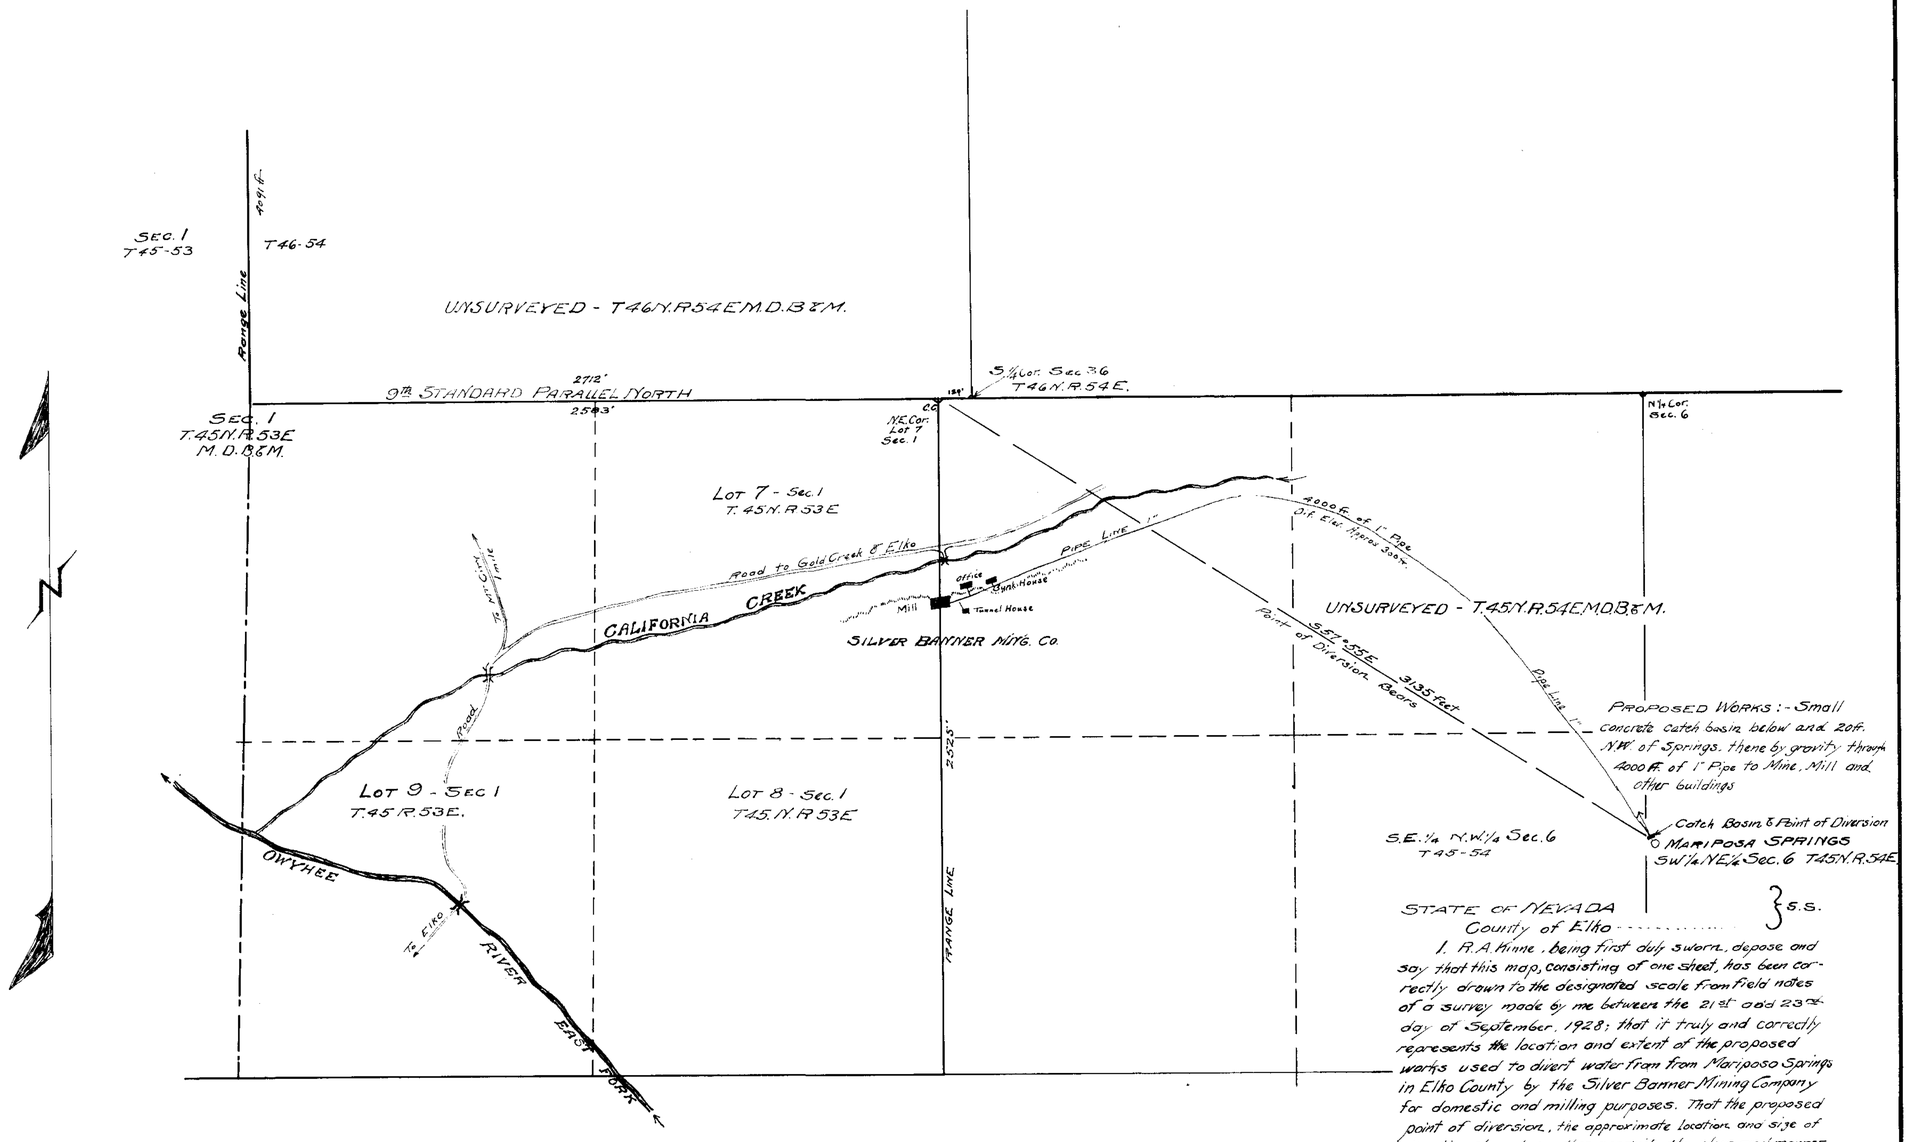

STATE OF NEVADA
County of Elko ..... } S.S.

I. R.A. Hinne, being first duly sworn, depose and say that this map, consisting of one sheet, has been correctly drawn to the designated scale from field notes of a survey made by me between the 21st and 23rd day of September, 1928; that it truly and correctly represents the location and extent of the proposed works used to divert water from from Mariposa Springs in Elko County by the Silver Banner Mining Company for domestic and milling purposes. That the proposed point of diversion, the approximate location and size of diverting channel or other conduit, the place and manner of use, and the location and names of all other works or streams which are crossed by or connected with the said works, are fully and correctly designated thereon.

R. A. Hinne
STATE WATER RIGHT SURVEYOR

Subscribed and sworn to before me this 18th day of January, 1929
Otto F. Williams,
NOTARY PUBLIC IN AND FOR ELKO COUNTY NEVADA

Scale 1 inch = 300 feet.
0 100 200 300 400 500 1000 1500 ft.

FILED
Feb. 20, 1929
STATE ENGINEER'S OFFICE

MAP TO ACCOMPANY
APPLICATION
TO APPROPRIATE WATER
FOR
DOMESTIC & MILLING USE
BY
SILVER BANNER MNG CO.
FROM
MARIPOSA SPRINGS

8820