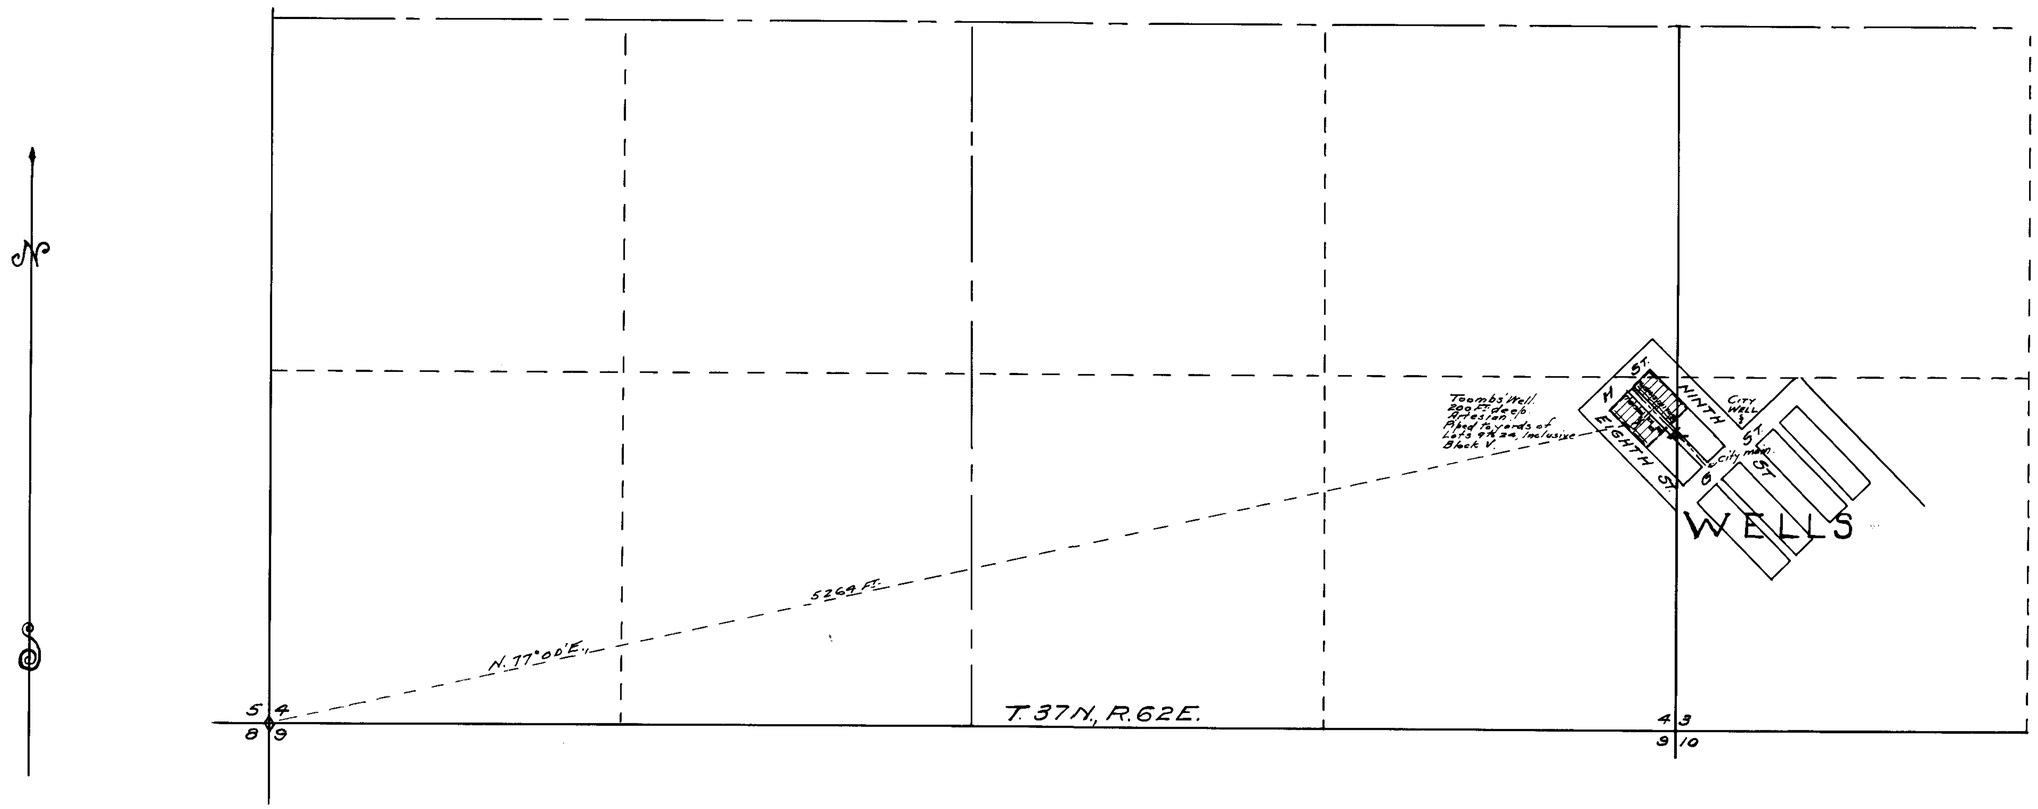

STATE OF NEVADA } ss.
COUNTY OF ELKO

I, Chas. F. De Armond, being first duly sworn, depose and say, that this map, consisting of one sheet, has been correctly drawn to the designated scale from field notes of a survey made by me on the 9th. day of October 1928; that it truly and correctly represents the location and extent of the works to be used to divert water from underground sources in Elko County, by George T. Toombs, Jr. for irrigation and domestic purposes. That the proposed point of diversion, the location and size of the diverting channel and areas proposed to be irrigated are fully and correctly designated thereon. That there are no other works connected with said works.

Chas. F. De Armond.
State Water Right Surveyor.

Subscribed and sworn to before me this 8th. day of November, 1928.

Notary Public in and for Elko County, Nevada.

[redacted] CERTIFICATE NO. [redacted] ISSUED [redacted]

FILED
Jan. 9, 1929

0 1 2 3 4 5 6 7 8 9 10 11 12
HUNDRED FEET

MAP

TO ACCOMPANY APPLICATION TO APPROPRIATE WATER FOR IRRIGATION AND DOMESTIC PURPOSES BY GEORGE T. TOOMBS, JR., FROM UNDERGROUND WATERS.

SURVEYED OCTOBER 9th, 1928.

BY C. F. DE ARMOND

SCALE 1 INCH = 300 FEET.

8823