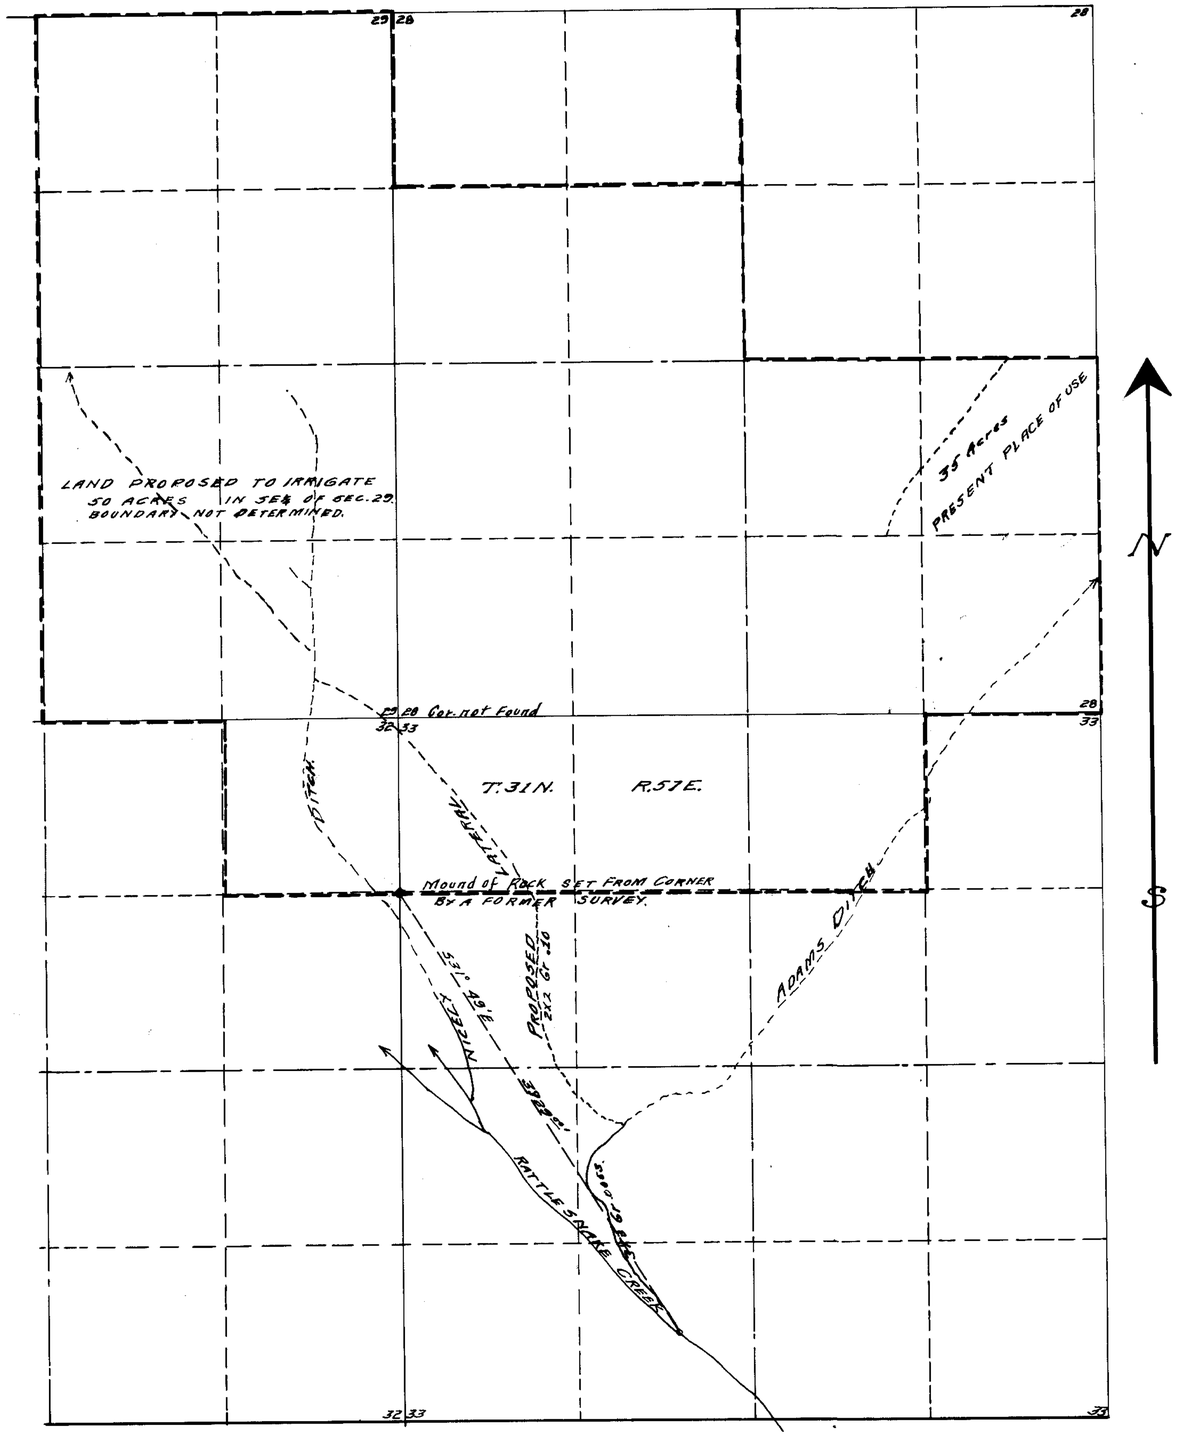

STATE OF NEVADA } ss
COUNTY OF ELKO

I, W.H. Settelmeyer, being first duly sworn depose and say, that this map, has been correctly drawn to the designated scale from field notes of a survey made by me the 29th day of March 1929; that it truly represents the proposed location and extent of the works used to divert water from Rattlesnake Creek in Elko County, by H.M. BRENNEN for irrigation purposes. That the proposed point of diversion the approximate location and size of the diverting channel, all basins or reservoirs, the location and size, and names of all other works which will be cross or connect with the proposed works and the boundary of all lands showing by 40 acre tracts the areas proposed to be irrigated are truly and correctly designated thereon.

STATE WATER RIGHT SURVEYOR

subscribed and sworn to before me this 11th day of April 1929

Notary Public in and for Elko County Nevada.

0 1 2 3 4 5 6 8 10 12 14 16 18 20 22 24 Hundred Ft.
Scale 1" = 600'

MAP
TO ACCOMPANY APPLICATION
TO CHANGE PLACE OF USE OF
PORTION OF PROOF No. 00388 FROM
RATTLE SNAKE CREEK BY
H. M. BRENNEN.

FILED
April 13, 1929

8828