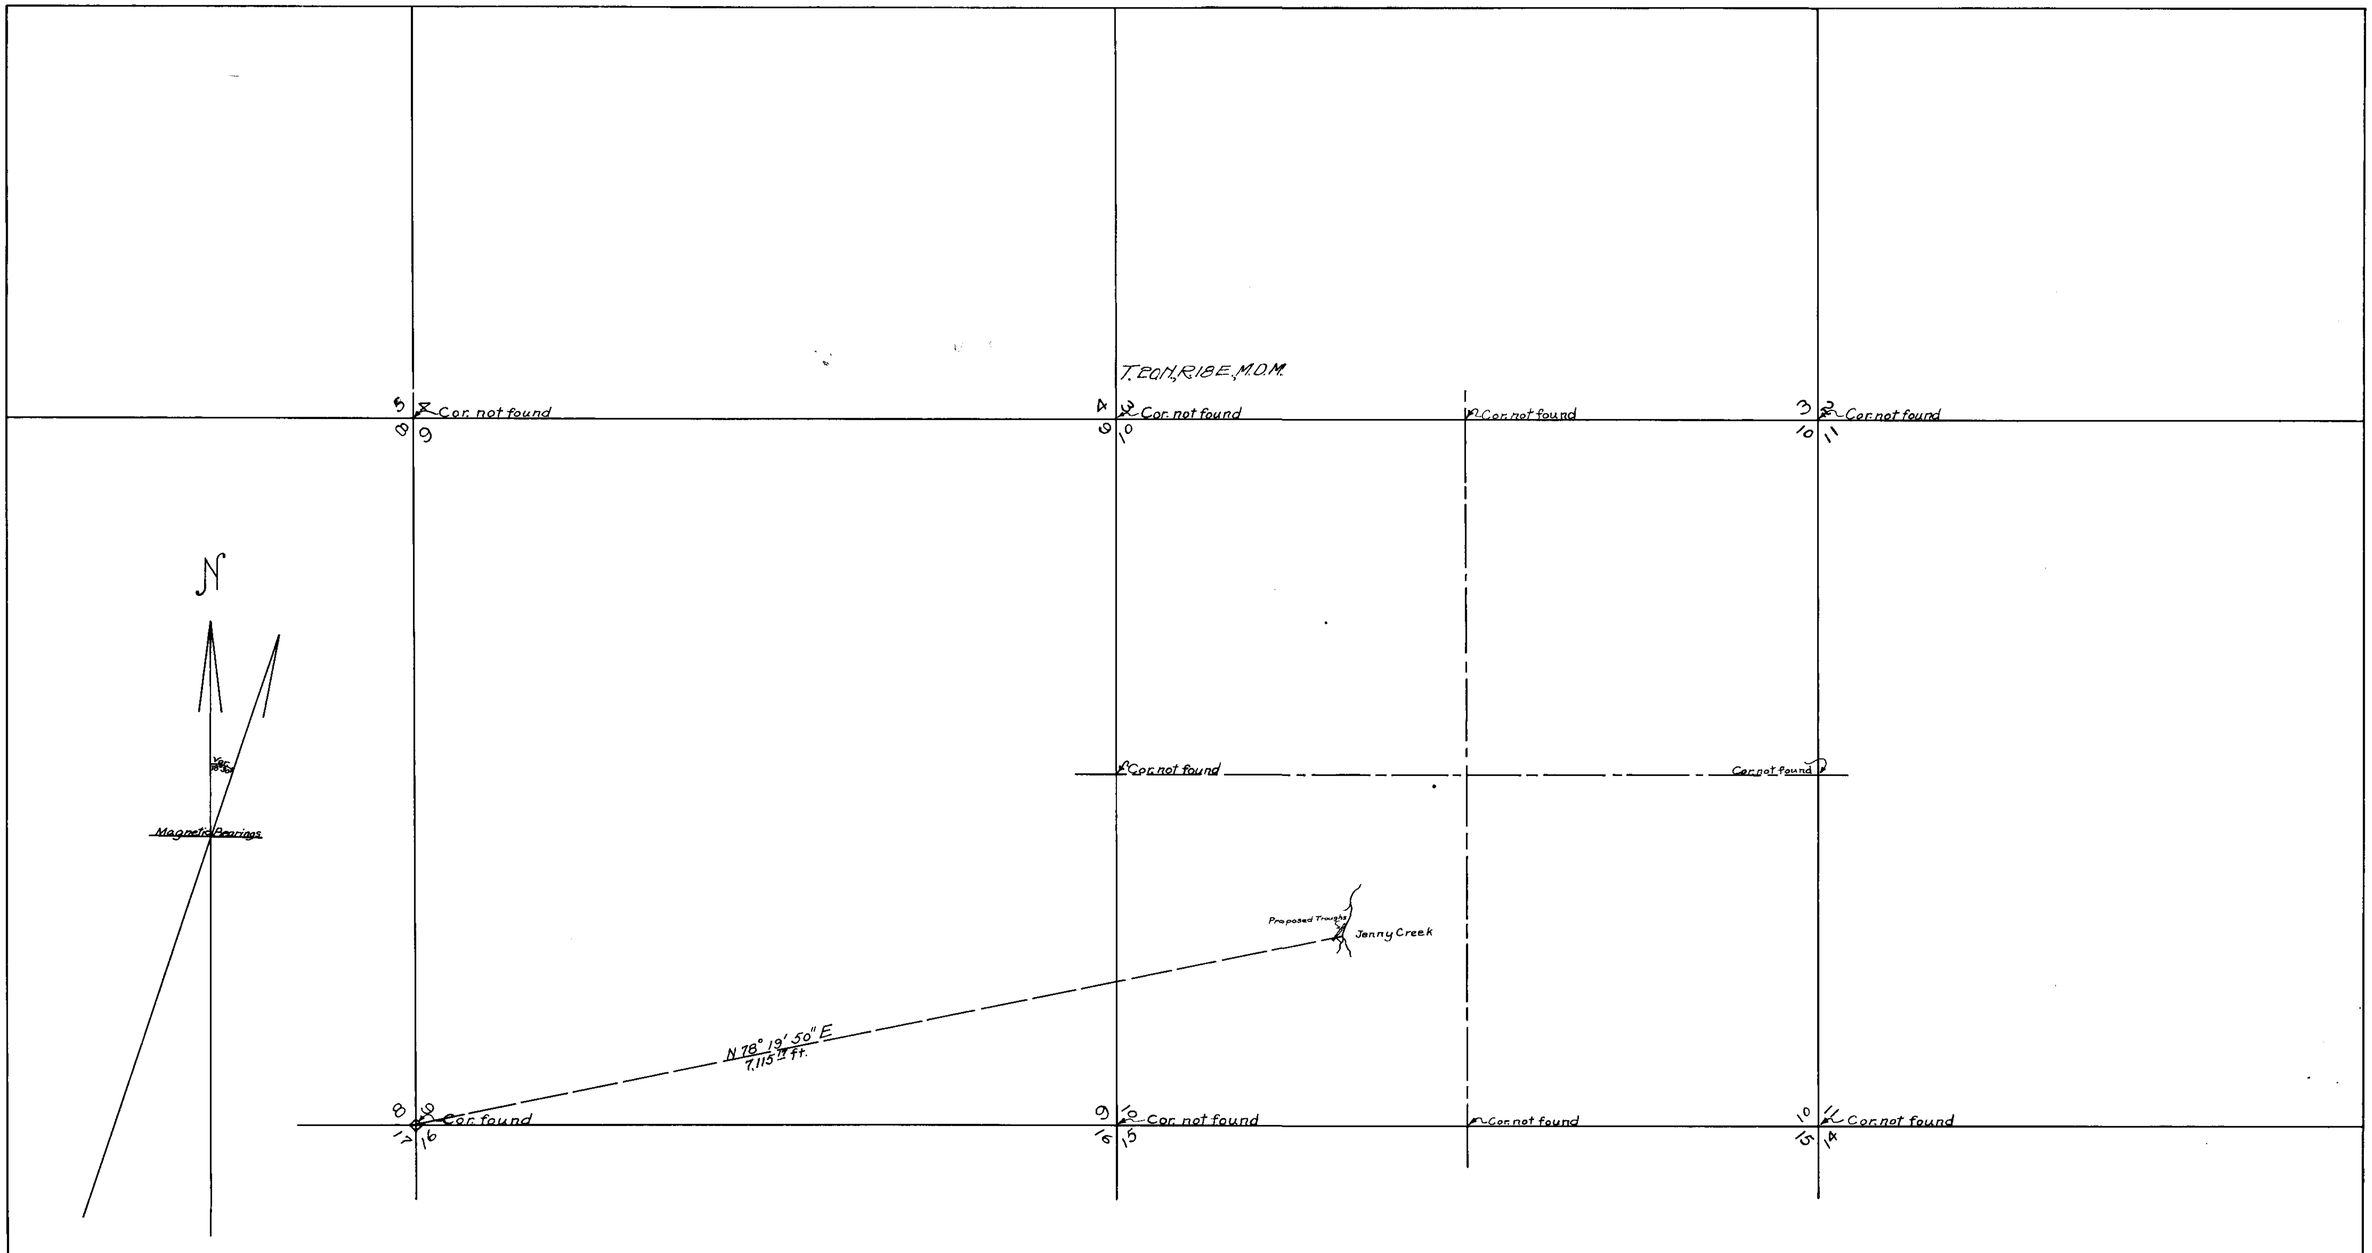

STATE OF NEVADA,
COUNTY OF WASHOE } ss.

I, Thos. R. King, being first duly sworn, depose and say that this map, consisting of one sheet, has been correctly drawn to the designated scale from field notes of a survey made under my supervision and direction between the 28th day of October and the 30th day of October, 1928; that it truly and correctly represents the location and extent of the proposed works used to divert water from Jenny Creek, in Washoe County, by Henry Anderson for stockwatering purposes. That the proposed point of diversion, the place and manner of use, and the location and names of all other works or streams which are crossed by, or connected with the said works, are fully and correctly designated hereon.

Thos. R. King
State Water Right Surveyor.

Subscribed and sworn to before me this 19 day of November, 1928
B. L. Boyle
Notary Public in and for Washoe Co. Nev.

SCALE-1 IN.=600 FT.

FILED
Nov. 30, 1928

MAP
TO ACCOMPANY APPLICATION TO
APPROPRIATE WATER
FOR STOCKWATERING
BY HENRY ANDERSON
RENO NEVADA
FROM JENNY CREEK

KING & MALONE, ENGRS. 1928 RENO, NEVADA
JOB NO. 116-D

8835