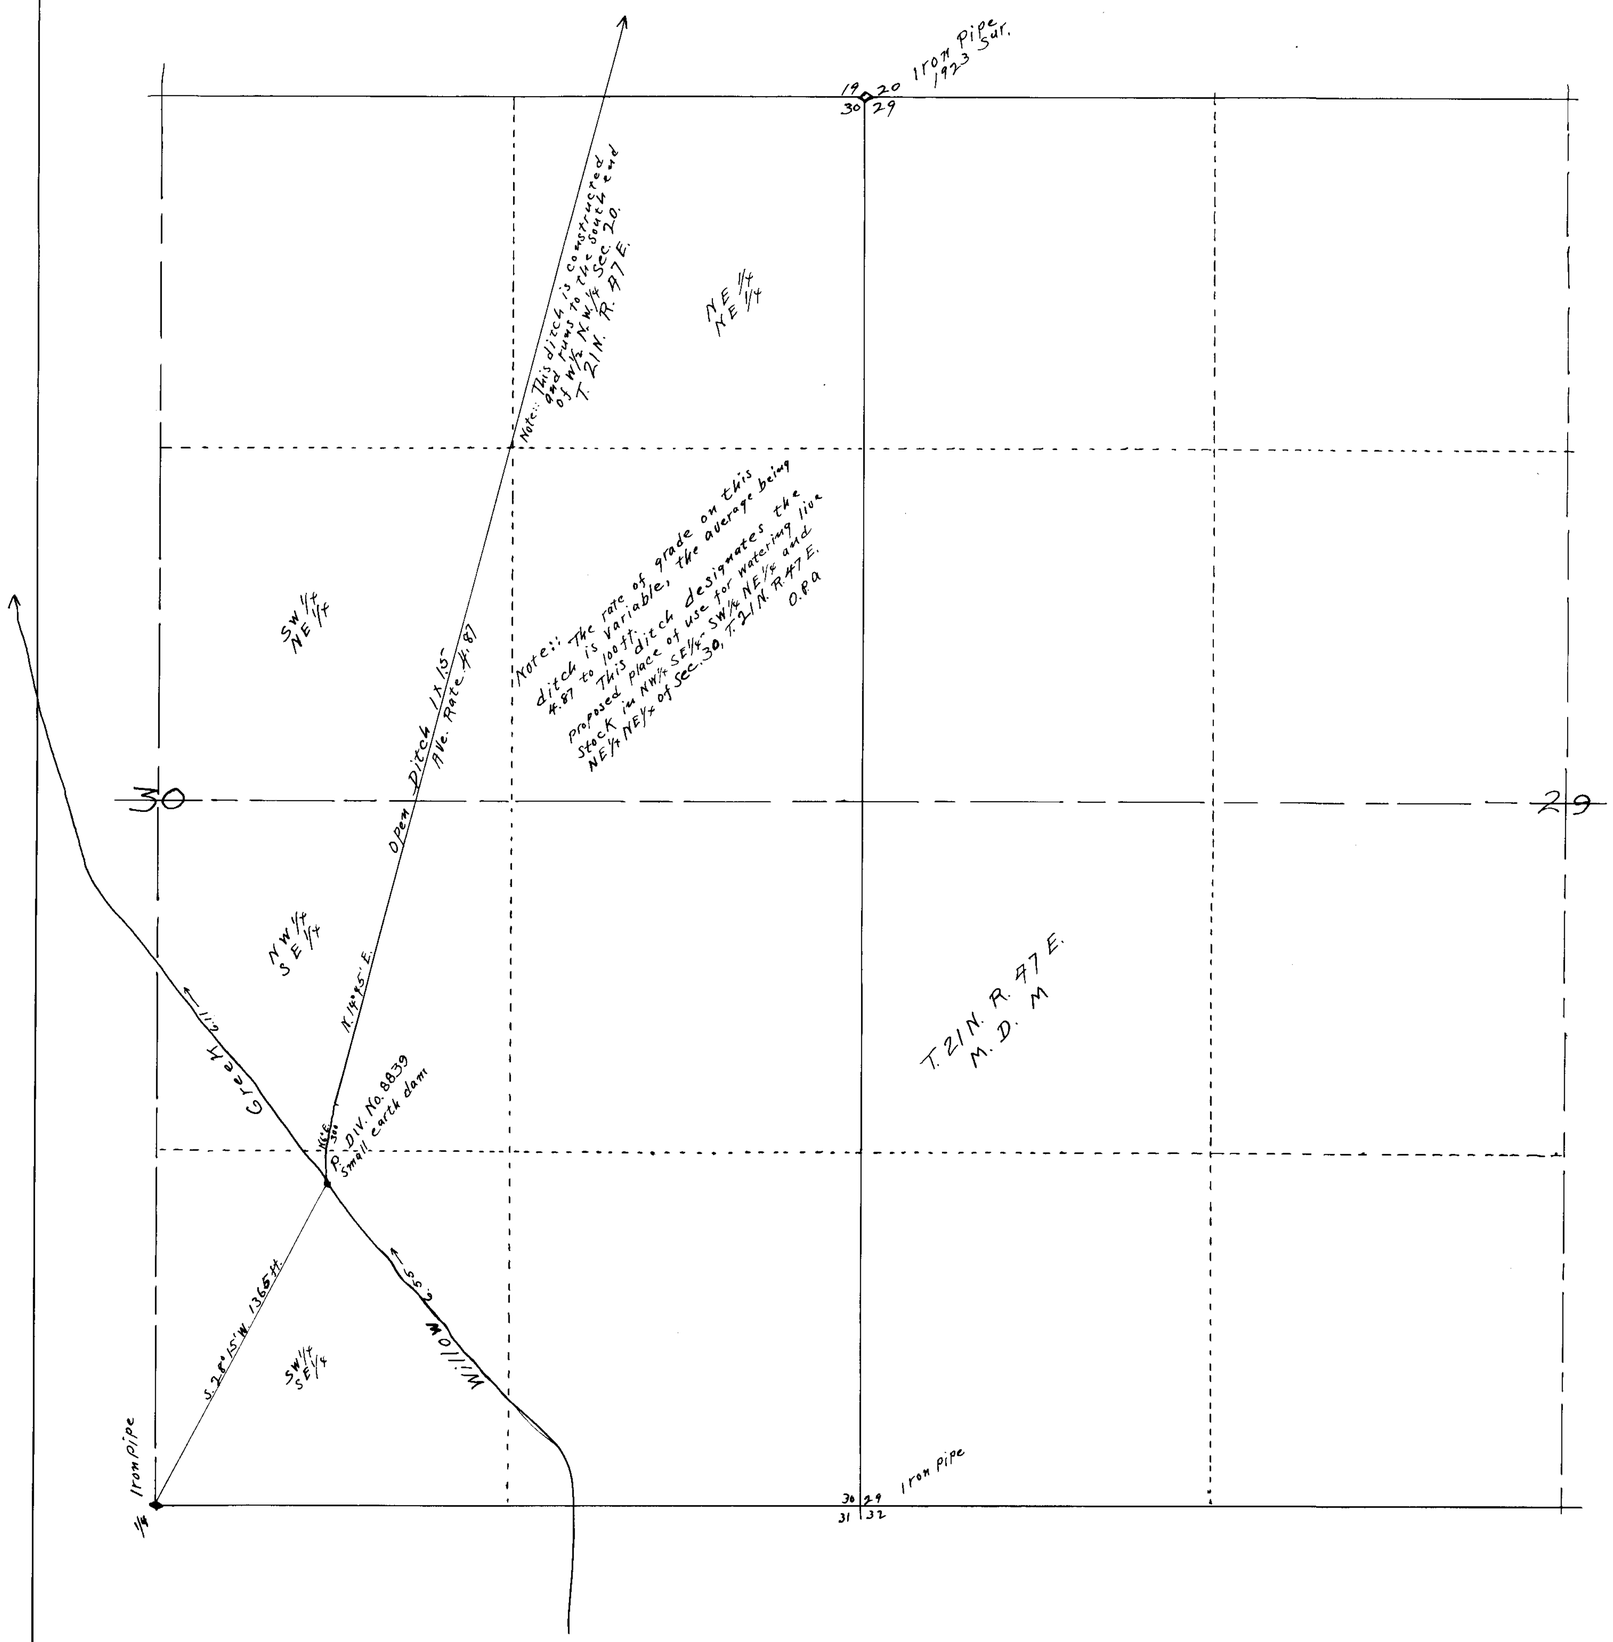

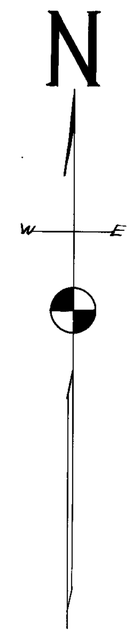

STATE OF NEVADA
COUNTY OF LANDER ss.

I, O.P. Adams, being first duly sworn, depose and say that this map, consisting of one sheet, has been correctly drawn to the designated scale from field notes of a survey made by me on the 13th day of September, 1927; that it truly and correctly represents the location and extent of the proposed works used to divert water from Willow Creek in Lander County by Charles Allen for stockwatering purposes. That the proposed point of diversion, the approximate location and size of the diverting channel or other conduit, the place and manner of use, and the location and names of all other works or streams which are crossed by, or connected with the said works are fully and correctly designated thereon.

O.P. Adams
State Water Right Surveyor.

Subscribed and sworn to before me this 9th day of April 1929.
Louis A. Lemaire
Notary Public in and for Lander County, Nevada.

SCALE:: 300 ft. TO ONE INCH.

0 1 2 3 5 1000 1500 ft.

April 18, 1929

MAP TO ACCOMPANY
APPLICATION
TO APPROPRIATE WATER
FOR
STOCKWATERING
BY
CHARLES ALLEN
FROM
WILLOW CREEK

8839