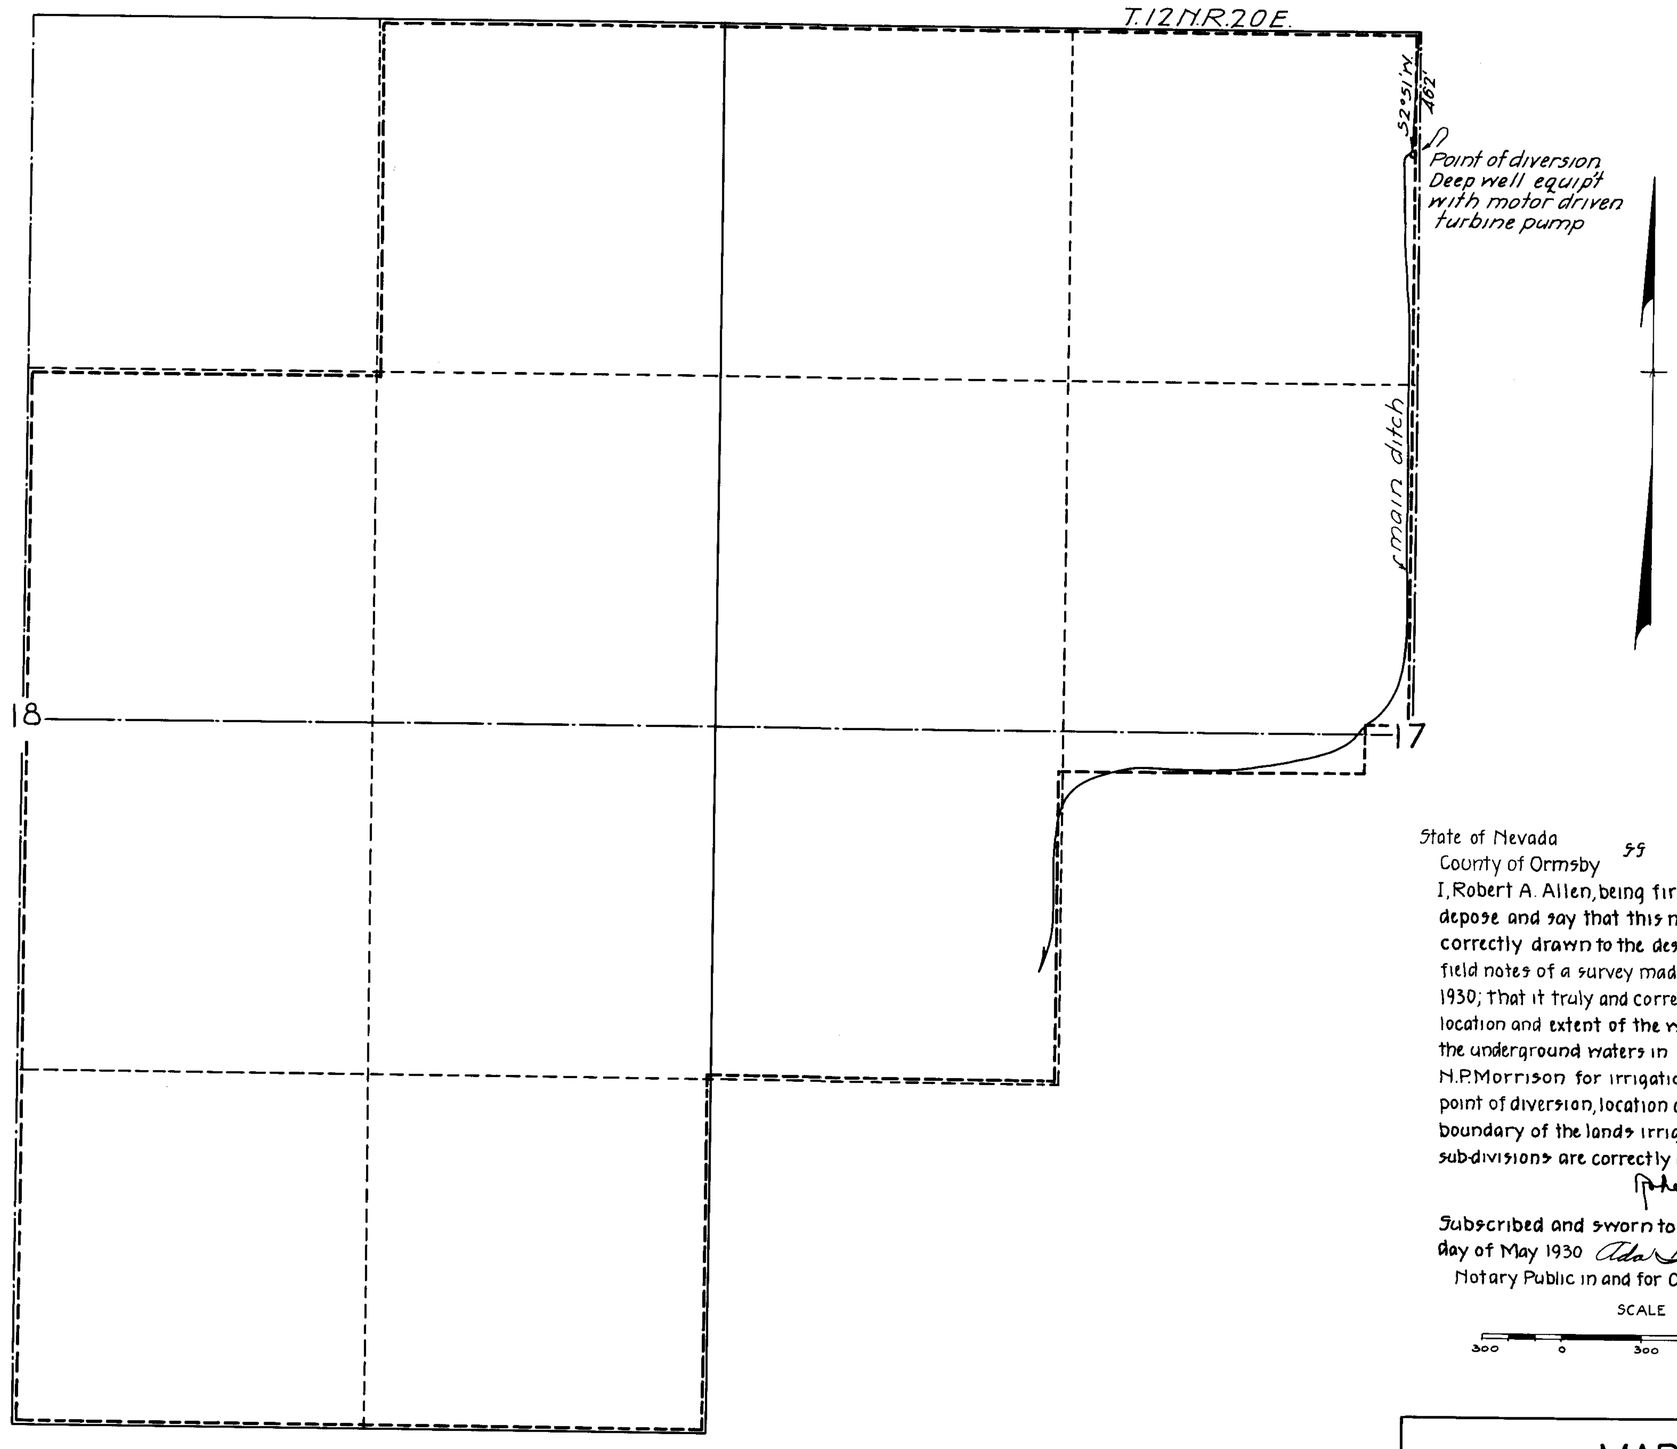

State of Nevada
County of Ormsby } ss

I, Robert A. Allen, being first duly sworn, depose and say that this map has been correctly drawn to the designated scale from field notes of a survey made by me during May 1930; that it truly and correctly represents the location and extent of the works used to divert the underground waters in Douglas County by N.P. Morrison for irrigation purposes, that the point of diversion, location of main ditch, the boundary of the lands irrigated shown by 40-acre sub-divisions are correctly designated hereon.

Robert A. Allen
Engineer.

Subscribed and sworn to before me this 27th day of May 1930 Ada L. Linder
Notary Public in and for Ormsby County, Nevada.

SCALE

300 0 300 600 900

FILED
May 27, 1930
ENGINEER'S OFFICE

MAP

TO ACCOMPANY APPLICATION TO APPROPRIATE WATER
FOR IRRIGATION PURPOSES
BY
- N.P. MORRISON -
FROM
- UNDERGROUND SOURCES -

8840