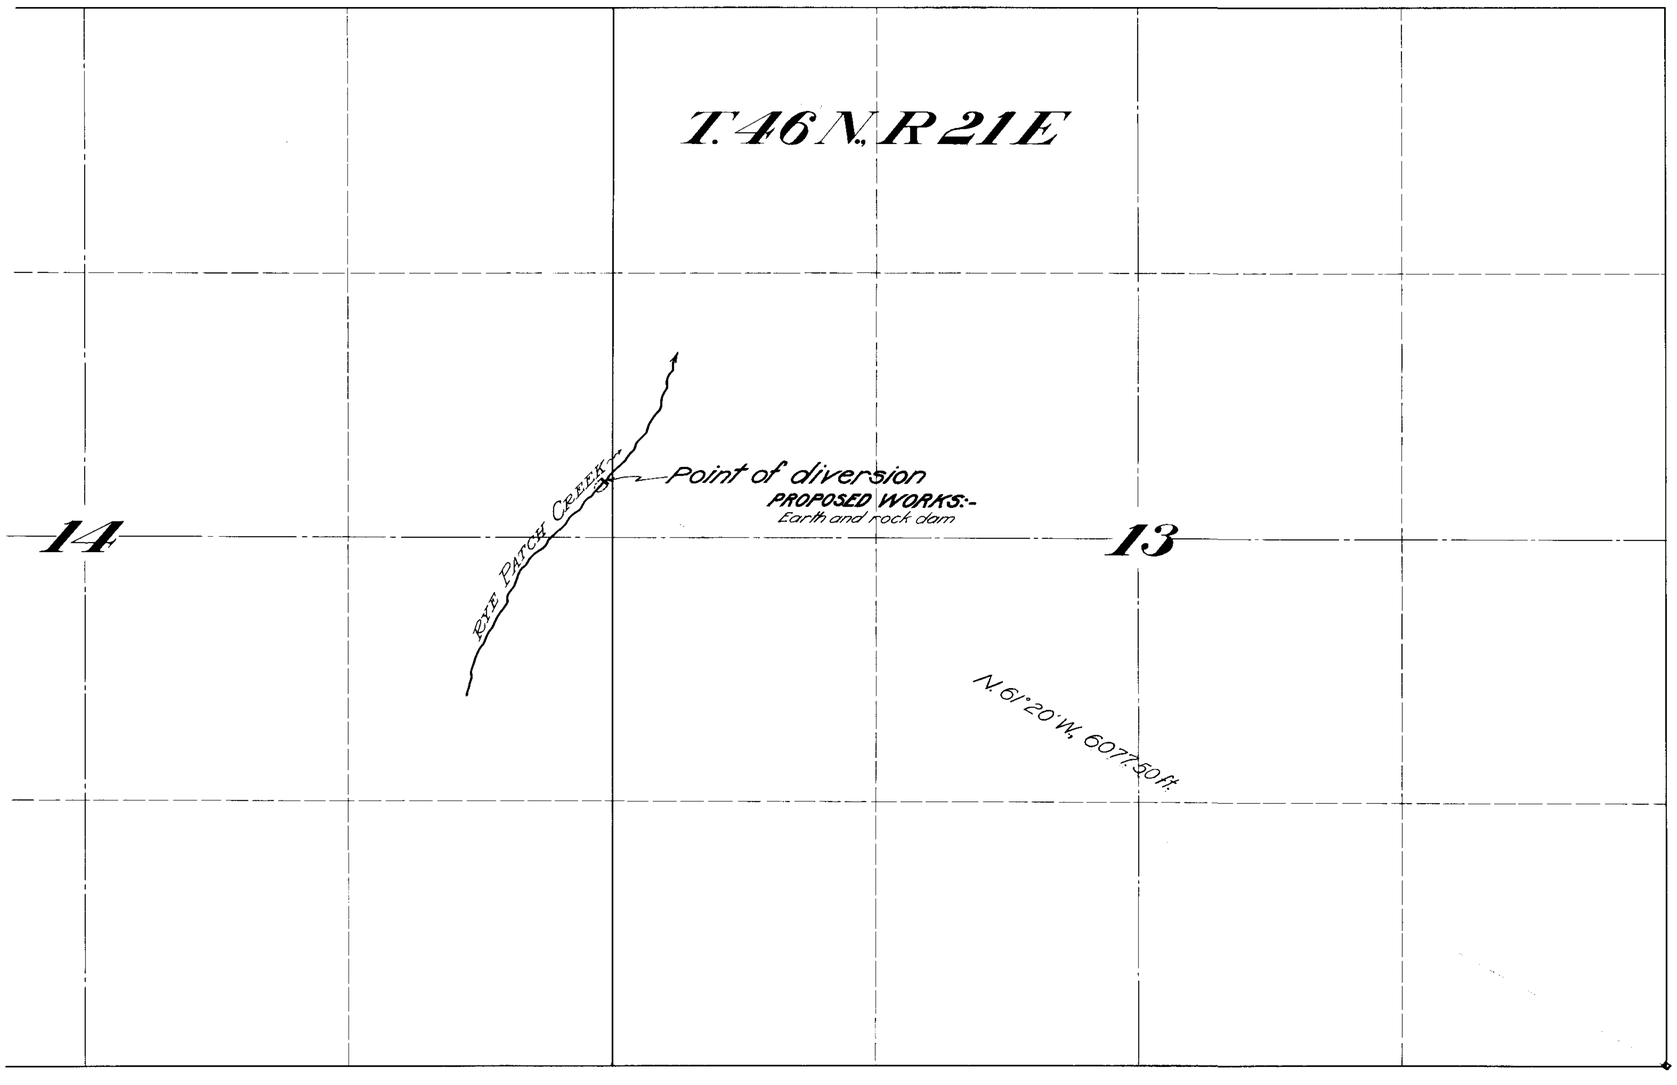

STATE OF NEVADA }
COUNTY OF ORMSBY } ss.

I, Harvey M Payne, being first duly sworn, depose and say that this map has been correctly drawn to the designated scale from the field notes of a survey made by me on October 29, 1929; that it truly and correctly represents the location and extent of the works proposed to be constructed to divert and conserve water from Rye Patch Creek, Washoe County, Nevada, for stockwatering purposes under Application No. 8841 by S.O. Cressler Estate; and that the point of diversion and works to be constructed are correctly shown hereon.

Harvey M Payne
Water Right Engineer

Subscribed and sworn to before me this 11th day of February, 1930.

A. Strong
Notary Public in and for Ormsby County, Nevada.

My commission expires Sept. 15th, 1930

N

SCALE: 1 in. = 400 ft.

2027 Dec. 7, 1932

FILED
February 11, 1930
State Engineer

MAP
TO ACCOMPANY
APPLICATION NO. 8841
FOR
STOCKWATERING
FROM
RYE PATCH CREEK
BY
S.O. CRESSLER ESTATE

SURVEYED AND MAPPED BY HARVEY M. PAYNE, WATER RIGHT ENGINEER.

8841