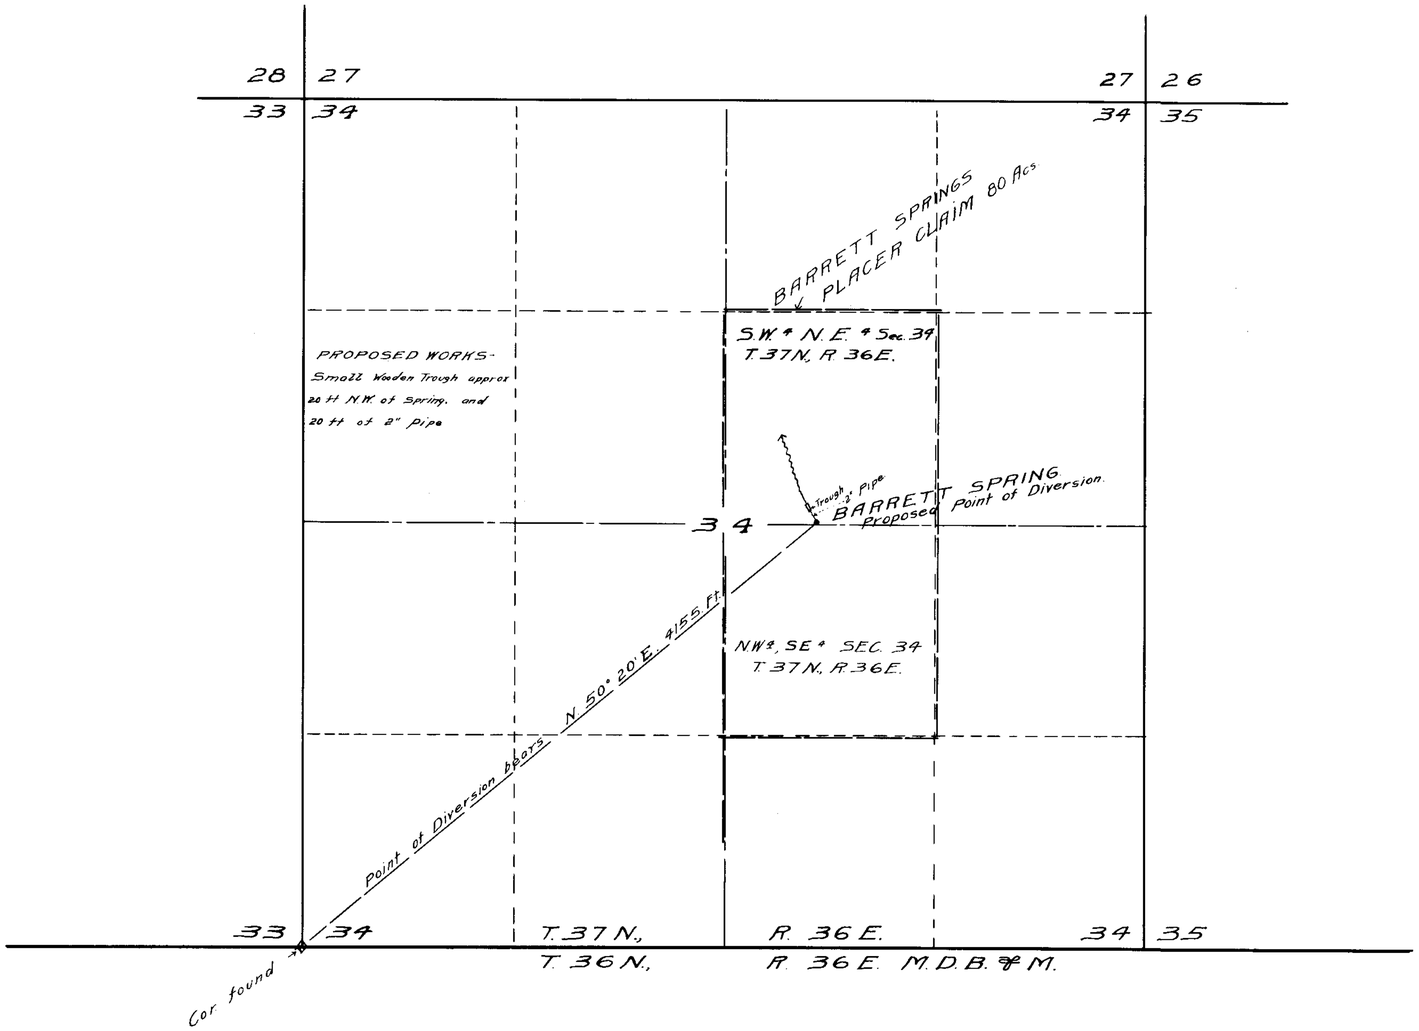

STATE OF NEVADA }
County of Humboldt } ss.

I, F. R. O'Leary, being first duly sworn, depose and say that this map, consisting of one sheet, has been correctly drawn to the designated scale from field notes of a survey made by me on the 27th day of March, 1929; that it truly and correctly represents the location and extent of the proposed works used to divert water from Barrett Springs in Humboldt County by C. E. Haviland and Thos. H. Shone for medical purposes. That the proposed point of diversion, the approximate location and size of the diverting channel or other conduit, the place and manner of use and the location and names of all other works or streams which are crossed by, or connected with the said works, are fully and correctly designated thereon.

F. R. O'Leary
STATE WATER RIGHTS SURVEYOR

Subscribed and sworn to before me this 28th day of March, 1929.

Hermon H. Brown
NOTARY PUBLIC IN AND FOR
HUMBOLDT COUNTY NEVADA

N.

SCALE 1 IN = 500 FT.

0 100 200 300 400 500 1000 2000

April 1, 1929

MAP TO ACCOMPANY
APPLICATION
TO APPROPRIATE WATER
FOR
MEDICAL PURPOSES
BY
C. E. HAVILAND & THOS. H. SHONE.
FROM
BARRETT SPRINGS.

8848