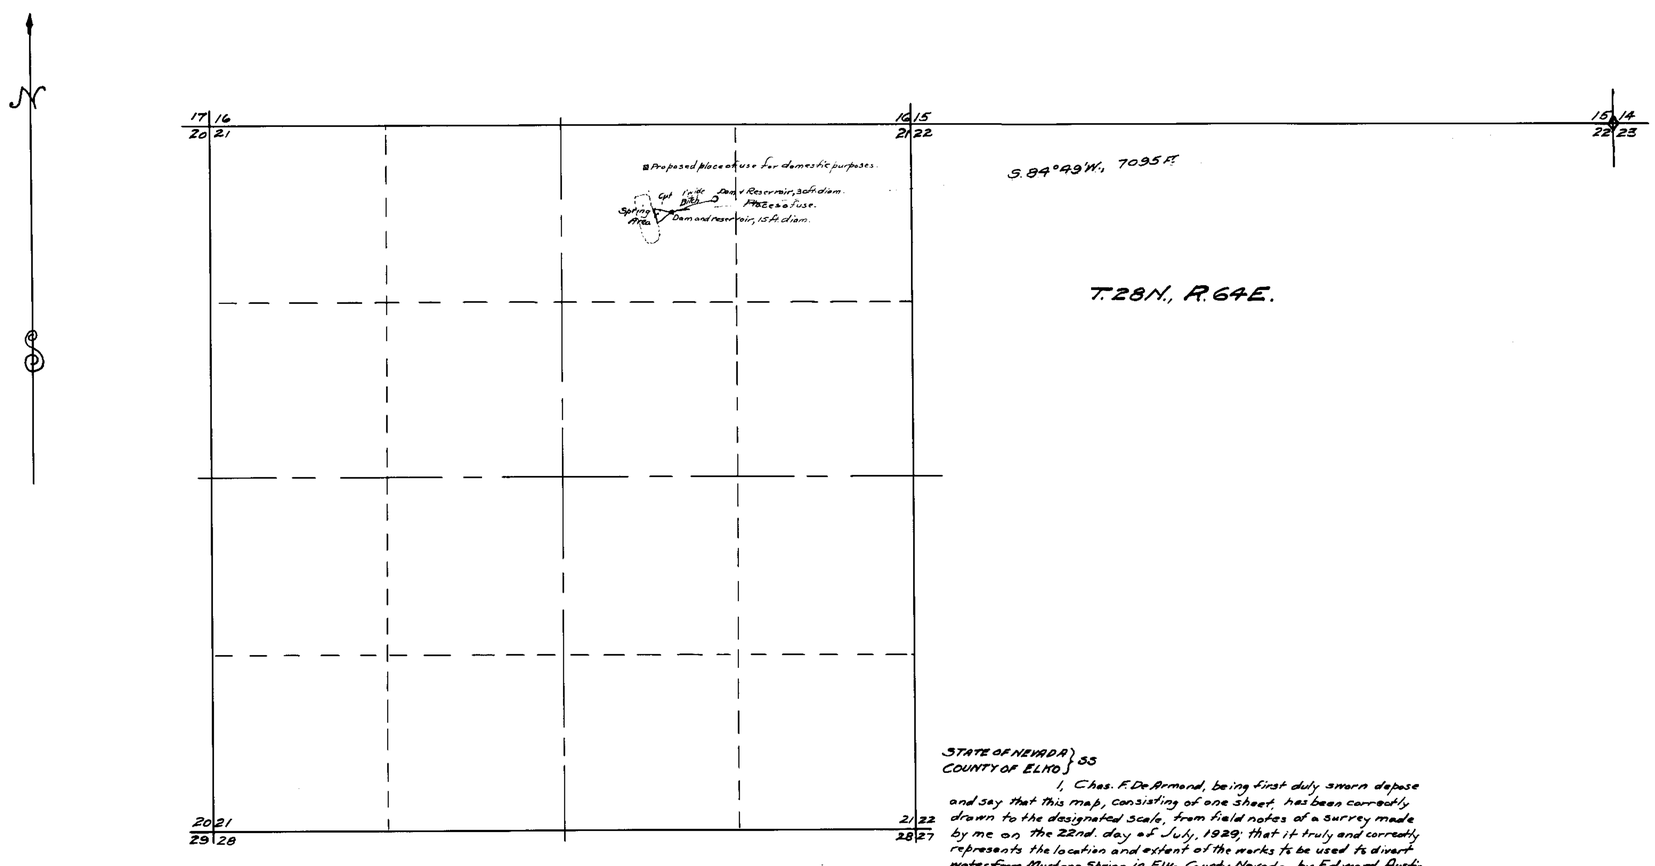

STATE OF NEVADA } SS
COUNTY OF ELKO }

I, Chas. F. De Armond, being first duly sworn depose and say that this map, consisting of one sheet, has been correctly drawn to the designated scale, from field notes of a survey made by me on the 22nd. day of July, 1929; that it truly and correctly represents the location and extent of the works to be used to divert water from Mustang Spring in Elko County, Nevada, by Edward Austin, Jr. for stock watering and domestic purpose. That the proposed proposed point of diversion, the location and size of the diverting channel, reservoirs and basins, the location and names of all other works which will be crossed by or connect with said works are fully and correctly designated thereon.

Chas. F. De Armond.
State Water Right Surveyor.

Subscribed and sworn to before me this 29th. day of July, 1929

H. L. Austin
Notary Public in and for Elko County, Nevada.

Aug. 1, 1929

2213 March 9, 1936

0 1 2 4 6 8 10 12 14 16 18 20 22 24
HUNDRED FEET

MAP

TO ACCOMPANY APPLICATION NO. 8854 FOR PERMIT TO APPROPRIATE WATERS OF MUSTANG SPRING. BY EDWARD AUSTIN, JR. FOR STOCK-WATERING AND DOMESTIC PURPOSES.

SURVEYED JULY 22, 1929.
BY C. F. DE ARMOND.
SCALE 1 INCH = 600 FEET.

8854