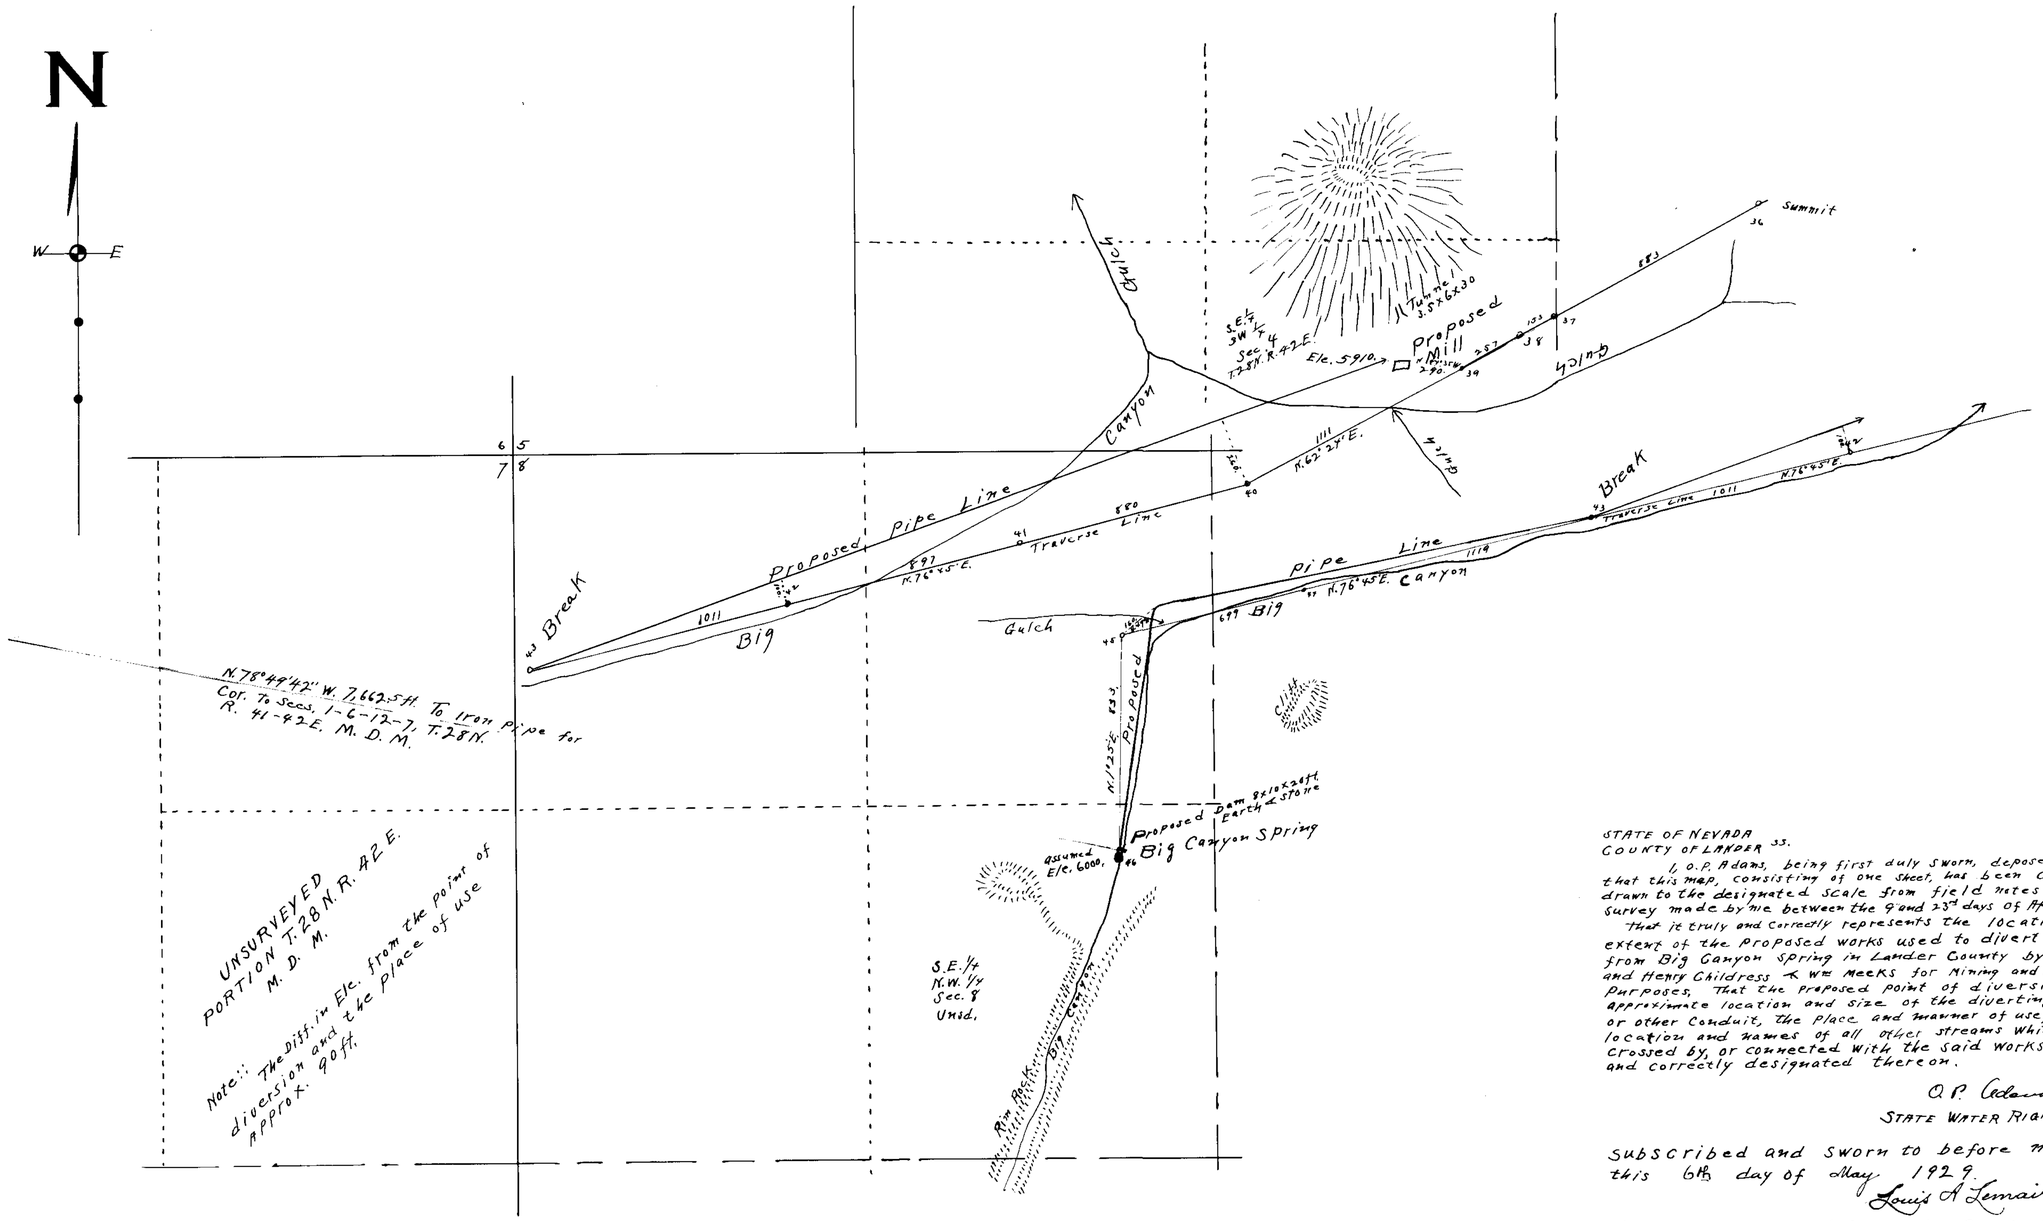

STATE OF NEVADA
COUNTY OF LANDER 33.

I, O.P. Adams, being first duly sworn, depose and say that this map, consisting of one sheet, has been correctly drawn to the designated scale from field notes of a survey made by me between the 9 and 23rd days of April 1929, that it truly and correctly represents the location and extent of the proposed works used to divert water from Big Canyon Spring in Lander County by Frank and Henry Childress & Wm Meeks for Mining and Milling Purposes, That the proposed point of diversion, the approximate location and size of the diverting channel or other conduit, the place and manner of use, and the location and names of all other streams which are crossed by, or connected with the said works are fully and correctly designated thereon.

O.P. Adams
STATE WATER RIGHT SURVEYOR

Subscribed and sworn to before me this 6th day of May 1929.
Louis A. Lemaire
Notary Public in and for Lander County, Nevada.

SCALE:: 300 FT. TO ONE INCH

0 1 2 3 5 10 1500 ft.

FILED
May 20, 1929
STATE ENGINEER'S OFFICE

MAP TO ACCOMPANY
APPLICATION
TO APPROPRIATE WATER
FOR
MINING AND MILLING
BY
FRANK AND HENRY CHILDRESS & WM MEEKS
FROM
BIG CANYON SPRING

8856