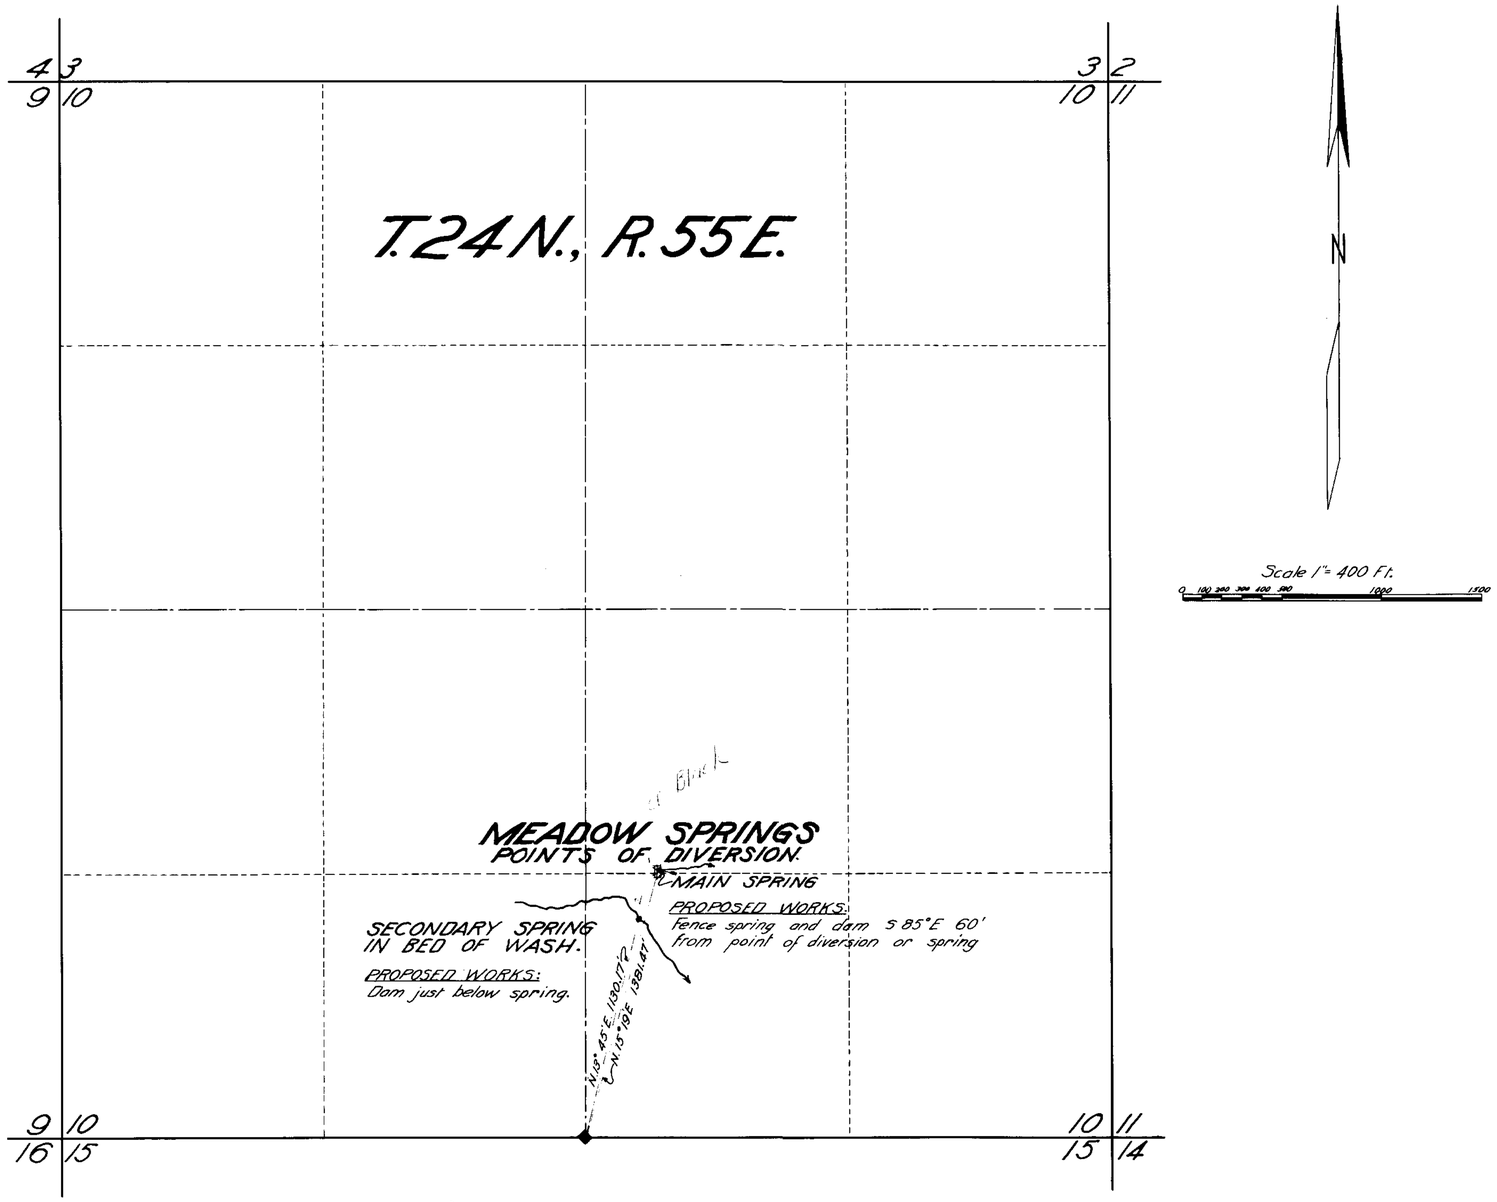

STATE OF NEVADA }
County of Ormsby } ss.

I, Harvey M. Payne, being first duly sworn, depose and say that this map has been correctly drawn to the designated scale from the field notes of a survey made by me on June 22, 1929; that it truly and correctly represents the location and extent of the works to be constructed to divert and conserve water from Meadow Springs by Arthur H. Brown under Application No. 8859 for stockwatering and domestic purposes; and that the points of diversion and works to be installed are correctly shown thereon.

Harvey M. Payne
Water Right Engineer

Subscribed and sworn to before me this 20th day of May 1930.

A. Smith
Notary Public in and for Ormsby County, Nevada.

My comission expires Sept 15th, 1930

FILED
May 27, 1930

2958 Aug 14, 1946

MAP
TO ACCOMPANY
APPLICATION NO. 8859
FOR
STOCK WATERING AND DOMESTIC
FROM
MEADOW SPRINGS
BY
ARTHUR H. BROWN

SURVEYED AND MAPPED BY HARVEY M. PAYNE, WATER RIGHT ENGINEER.

8859