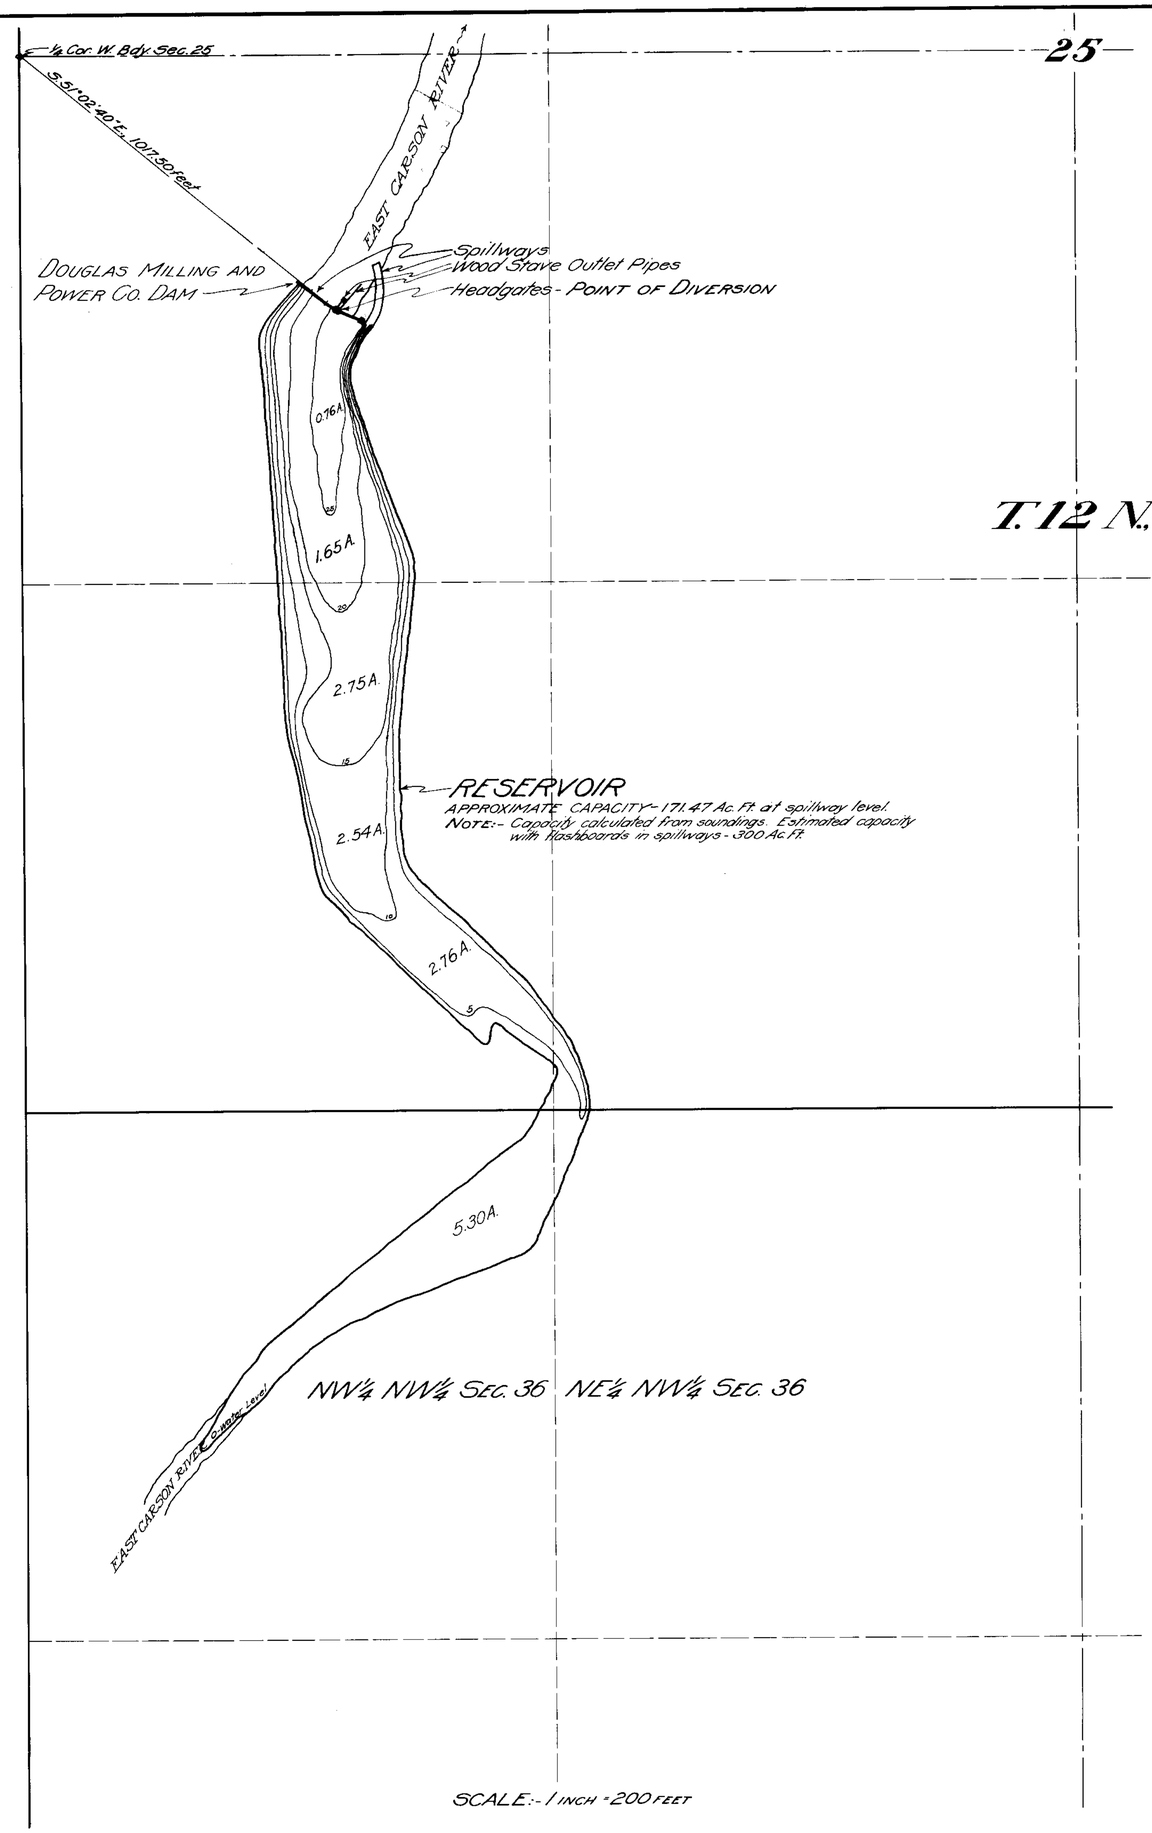

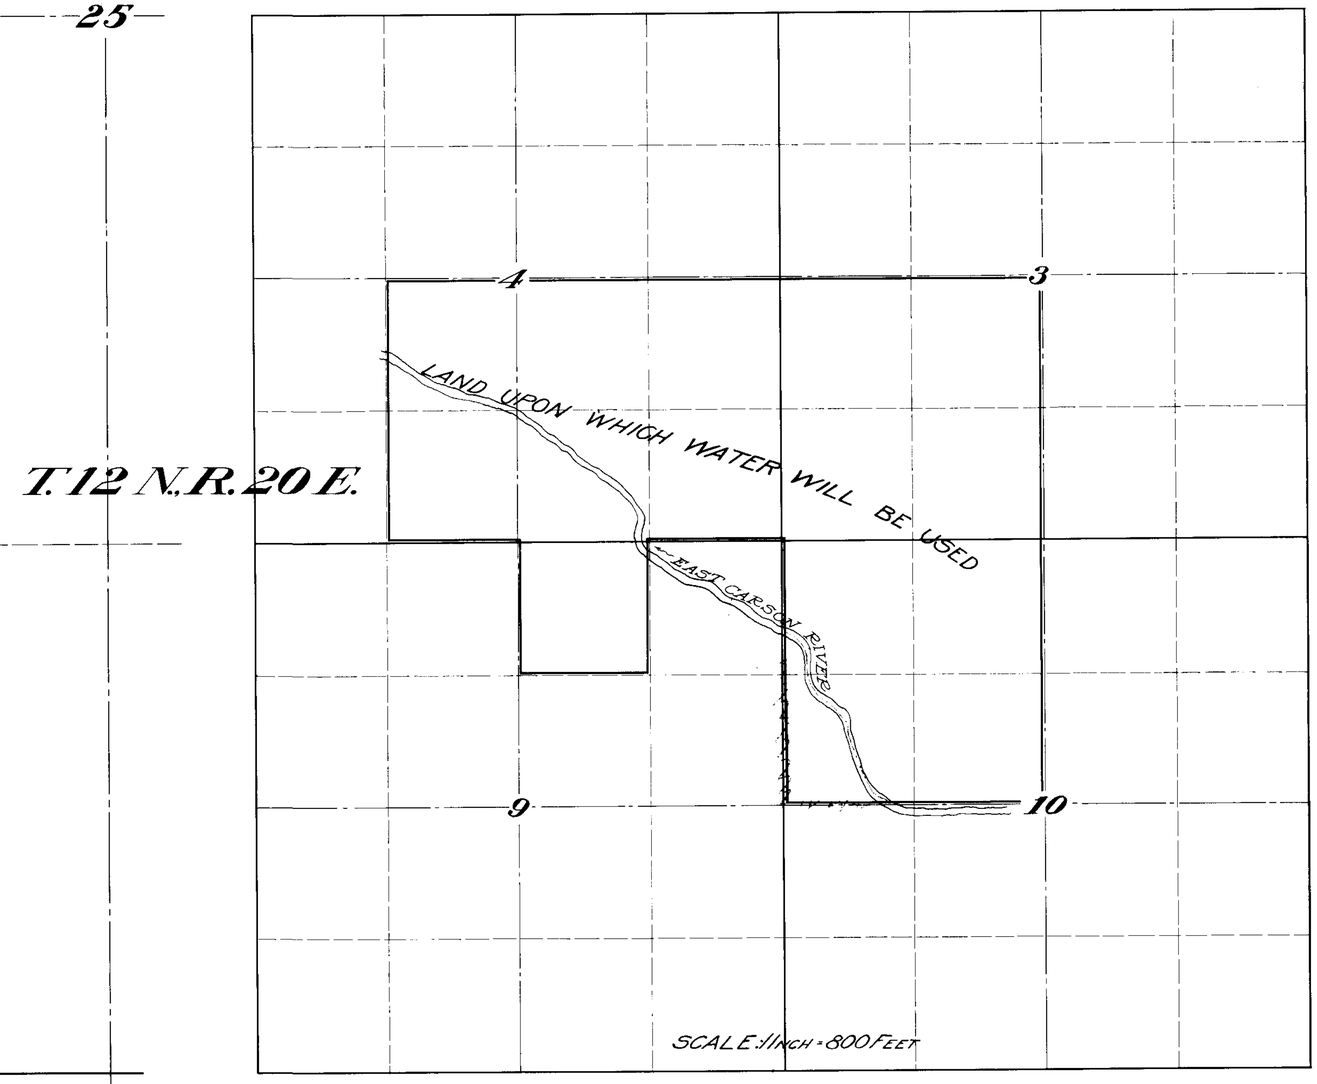

STATE OF NEVADA }
COUNTY OF ORMSBY } ss.

I, Harvey M. Payne, being first duly sworn depose and say that this map has been correctly drawn to the designated scales from the field notes of a survey made by me and completed on April 22, 1929; and that it truly and correctly represents the location and extent of the works to be used to store water from the East Carson River under Applications Nos. 8867 and 8878 by Geo. G. Hussman for Irrigation and domestic purposes.

Harvey M. Payne
Water Right Engineer.

Subscribed and sworn to before me this 24th. day of April, 1929

C. H. Peters
Notary Public in and for Ormsby County, Nevada.

My commission expires April 1, 1933.

April 24, 1929

N

MAP
TO ACCOMPANY
APPLICATIONS NOS. 8867 AND 8878
FOR
IRRIGATION
FROM
EAST CARSON RIVER
BY
GEORGE G. HUSSMAN

SURVEYED AND MAPPED BY HARVEY M. PAYNE, WATER RIGHT ENGINEER

Filed — 8867, 8878