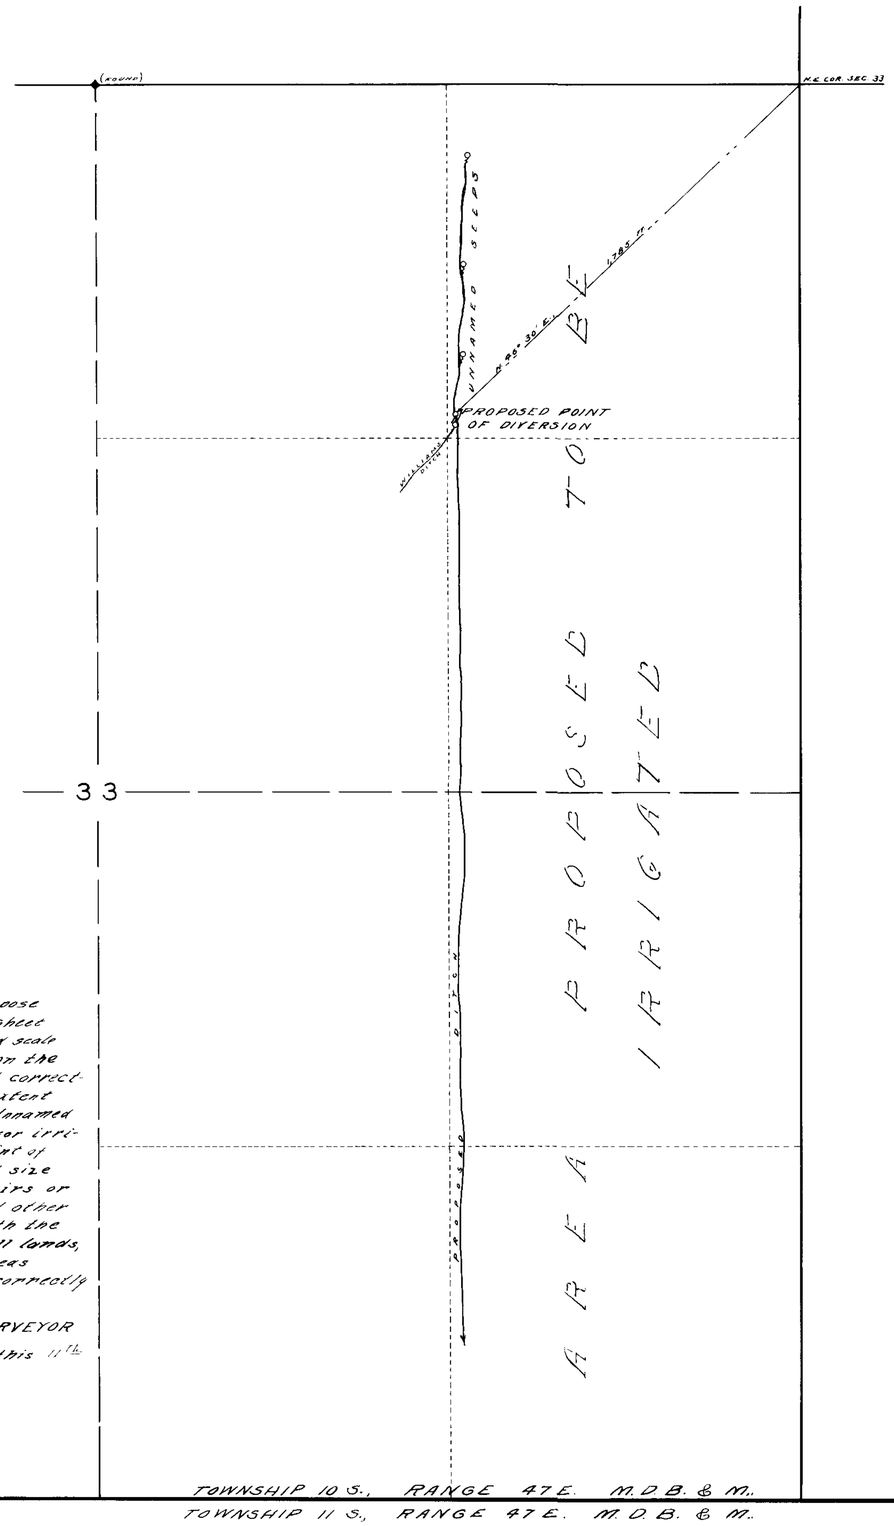

STATE OF NEVADA. } S.S.
COUNTY OF ESMERALDA

I, E.S. Giles, being first duly sworn, depose and say that this map, consisting of one sheet has been correctly drawn to the designated scale from field notes of a survey made by me on the 7th day of May, 1929; that it truly and correctly represents the proposed location and extent of the works used to divert water from Unnamed Seeps in Nye County, by Arthur E. Ellis, for irrigation purposes. That the proposed point of diversion, the approximate location and size of the diverting channel, all reservoirs or basins, and location and names of all other works which will cross or connect with the proposed works, and the boundary of all lands, showing by 40 Acre subdivisions the areas proposed to be irrigated, are fully and correctly designated thereon.

STATE WATER RIGHT SURVEYOR

Subscribed and sworn to before me this 11th day of May, 1929

NOTARY PUBLIC IN AND FOR
ESMERALDA COUNTY, NEVADA

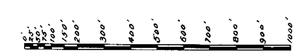

May 13, 1929

MAP TO ACCOMPANY
APPLICATION
TO APPROPRIATE WATER
FOR
IRRIGATION
BY
ARTHUR E. ELLIS
FROM
UNNAMED SEEPS

8883