State of Nevada
County of Clark - ss:

I, J.F. Hesse, being first duly sworn, depose and say that this map consisting of 1 sheet has been correctly drawn to the designated scale from field notes made under my supervision and direction between the 22nd day of April, 1929 and the 26th day of April, 1929, that it truly and correctly represents the location and extent of the works used to divert water from Rainbow Falls Spring, in Clark County, by Robt. B. Griffith, for irrigation and domestic purposes. That all other works or streams which are crossed by or connected with said works, and the boundary, area and kind of culture or lands irrigated, are correctly shown and designated hereon.

J. F. Hesse
State Water Right Surveyor

Subscribed and sworn to before me this day of May, 1929.

Notary Public in and for Clark County, Nevada

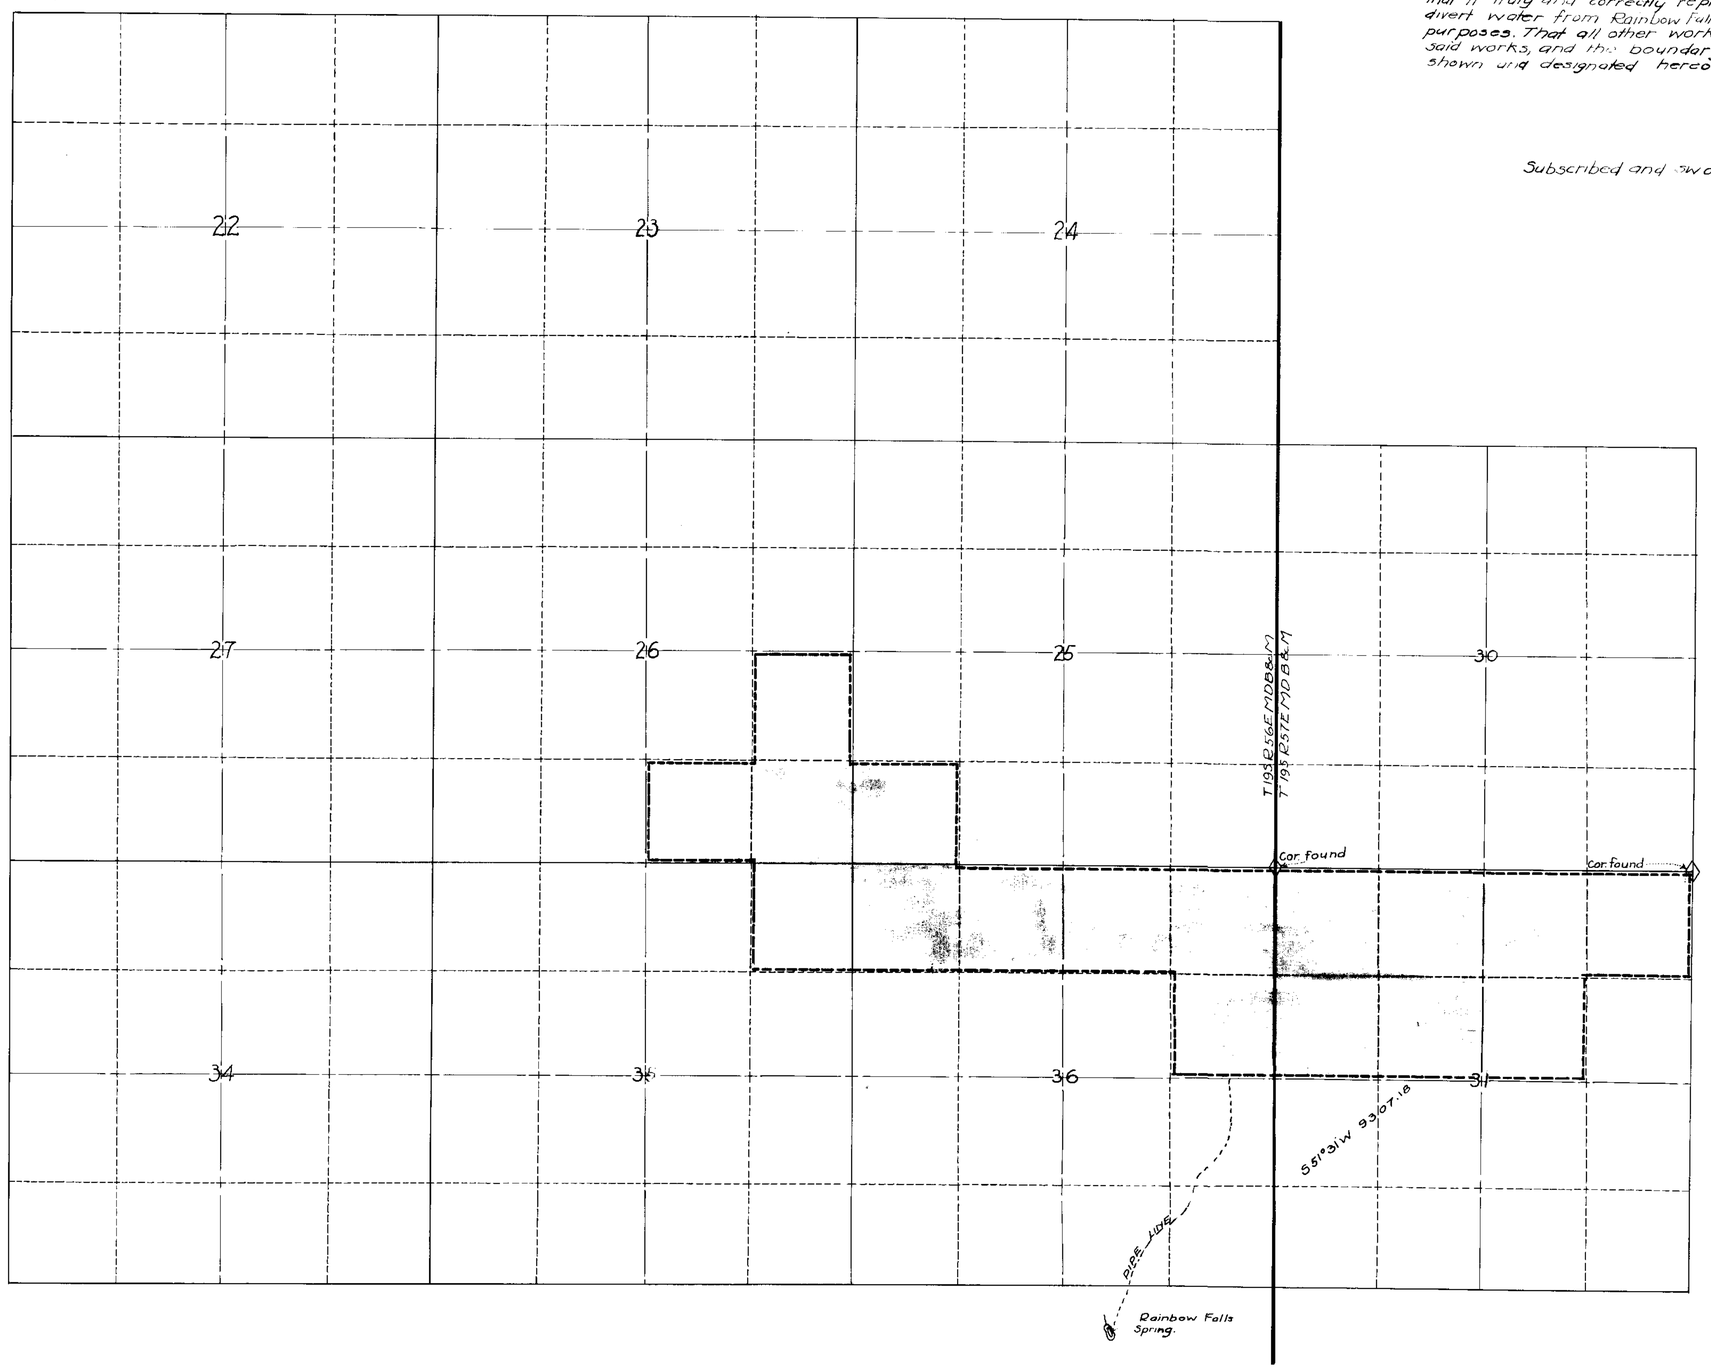

LEGEND.
Property owned by applicant shown Thus.

Scale 1in. = 1000 ft.

May 10, 1929

MAP of SPRING & PIPE LINE to CHARLESTON RESORT.
CLARK COUNTY NEVADA.

APPLICATION No.
RAINBOW FALLS SPRING.

8888