State of Nevada
County of Clark - ss

I, J.F. Hesse, being first duly sworn, depose and say that this map consisting of 1 sheet, has been correctly drawn to the designated scale from field notes made under my supervision and direction between the 22nd day of April, 1929 and the 26th day of April, 1929, that it truly and correctly represents the location and extent of the works used to divert water from Twin Falls Spring, in Clark County, by Robt B. Griffith, for domestic & irrigation purposes. That all other works or streams which are crossed by or connected with said works, and the boundary, area and kind of culture of lands irrigated, are correctly shown and designated hereon.

J. F. Hesse
State Water Right Surveyor.

Subscribed and sworn to before me this day of May, 1929

Notary Public in and for Clark County, Nevada.

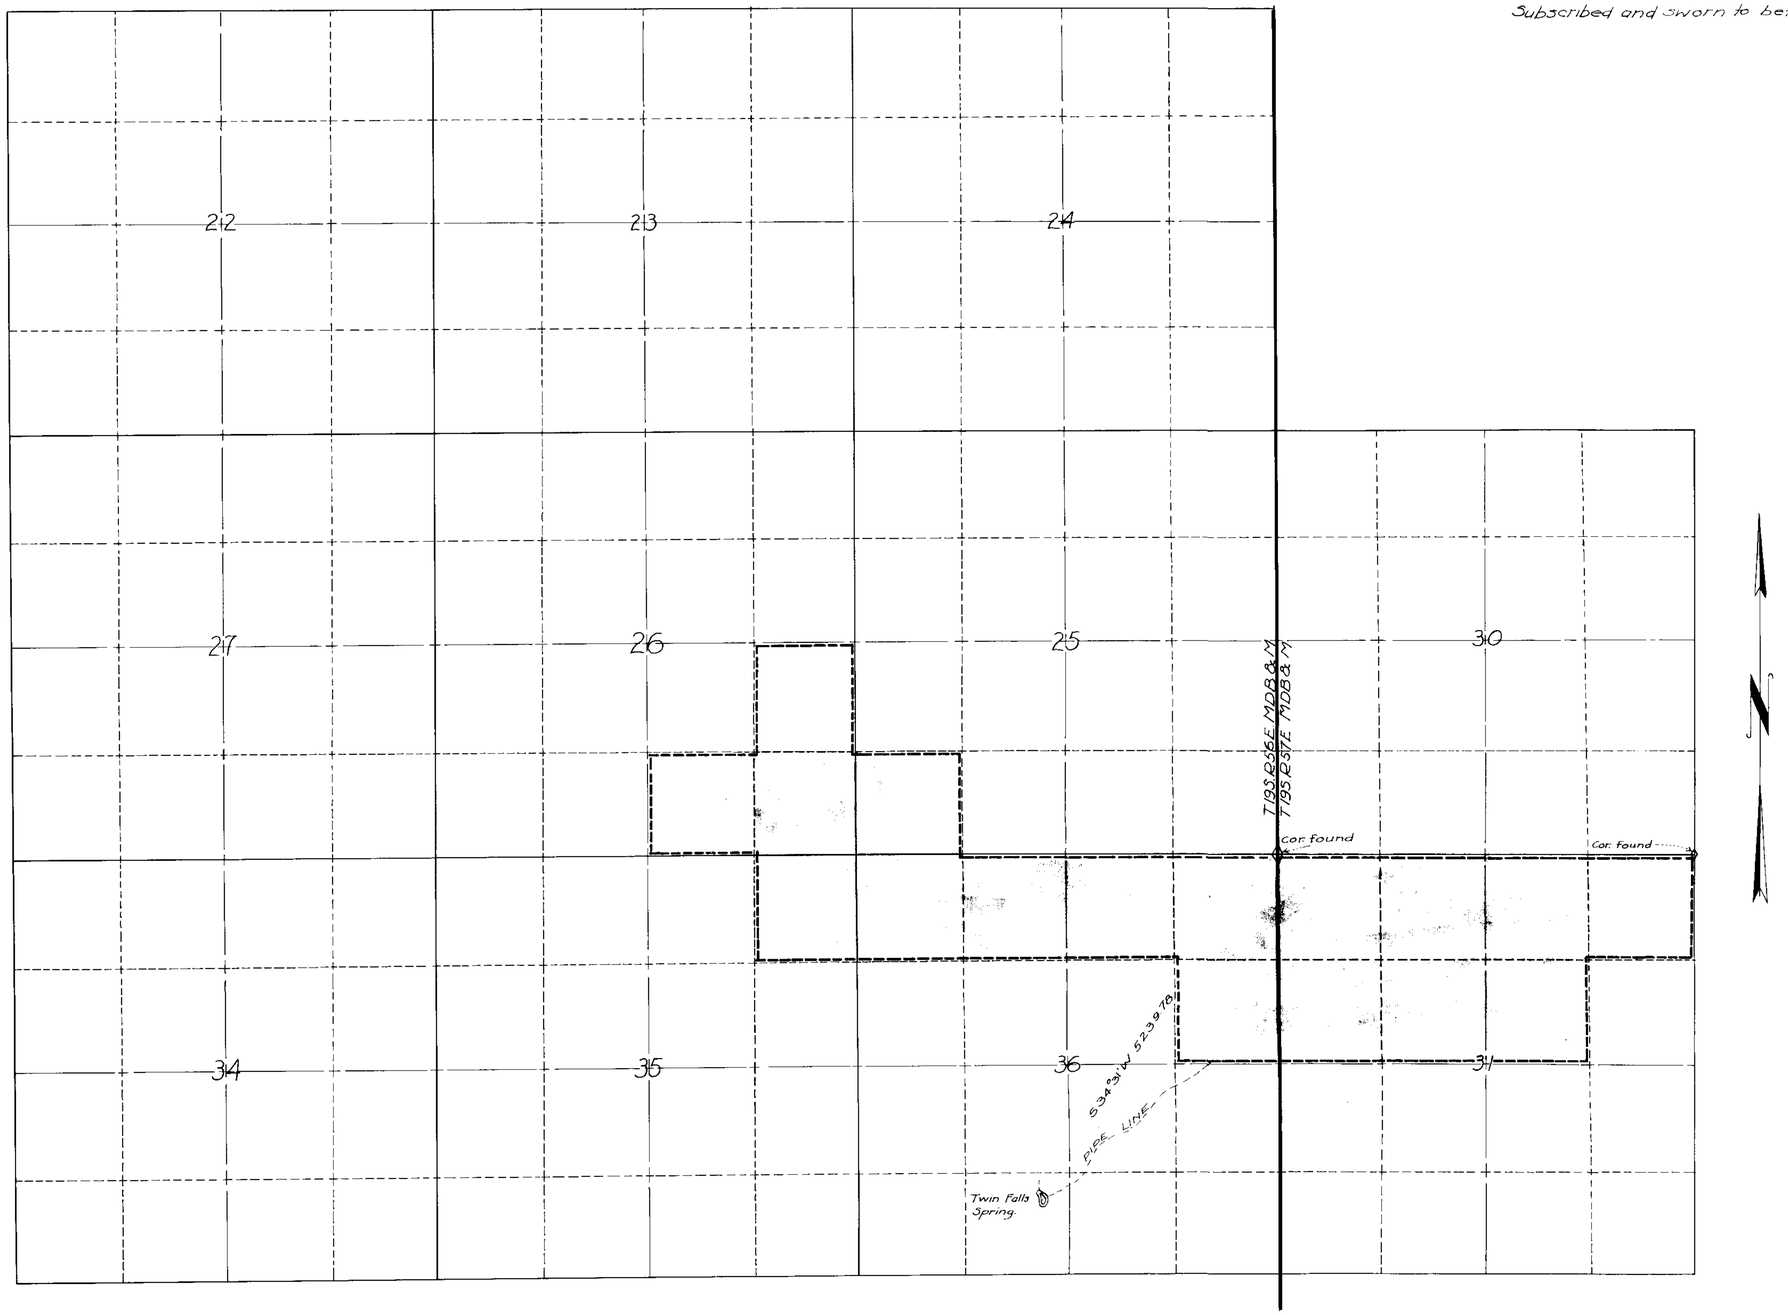

Legend.
Property owned by applicant shown thus.

Scale:- 1 in = 1000 ft.

May 10, 1929

MAP OF SPRING & PIPE LINE TO CHARLESTON RESORT. CLARK COUNTY— NEVADA

APPLICATION No. TWIN FALLS SPRING

8889