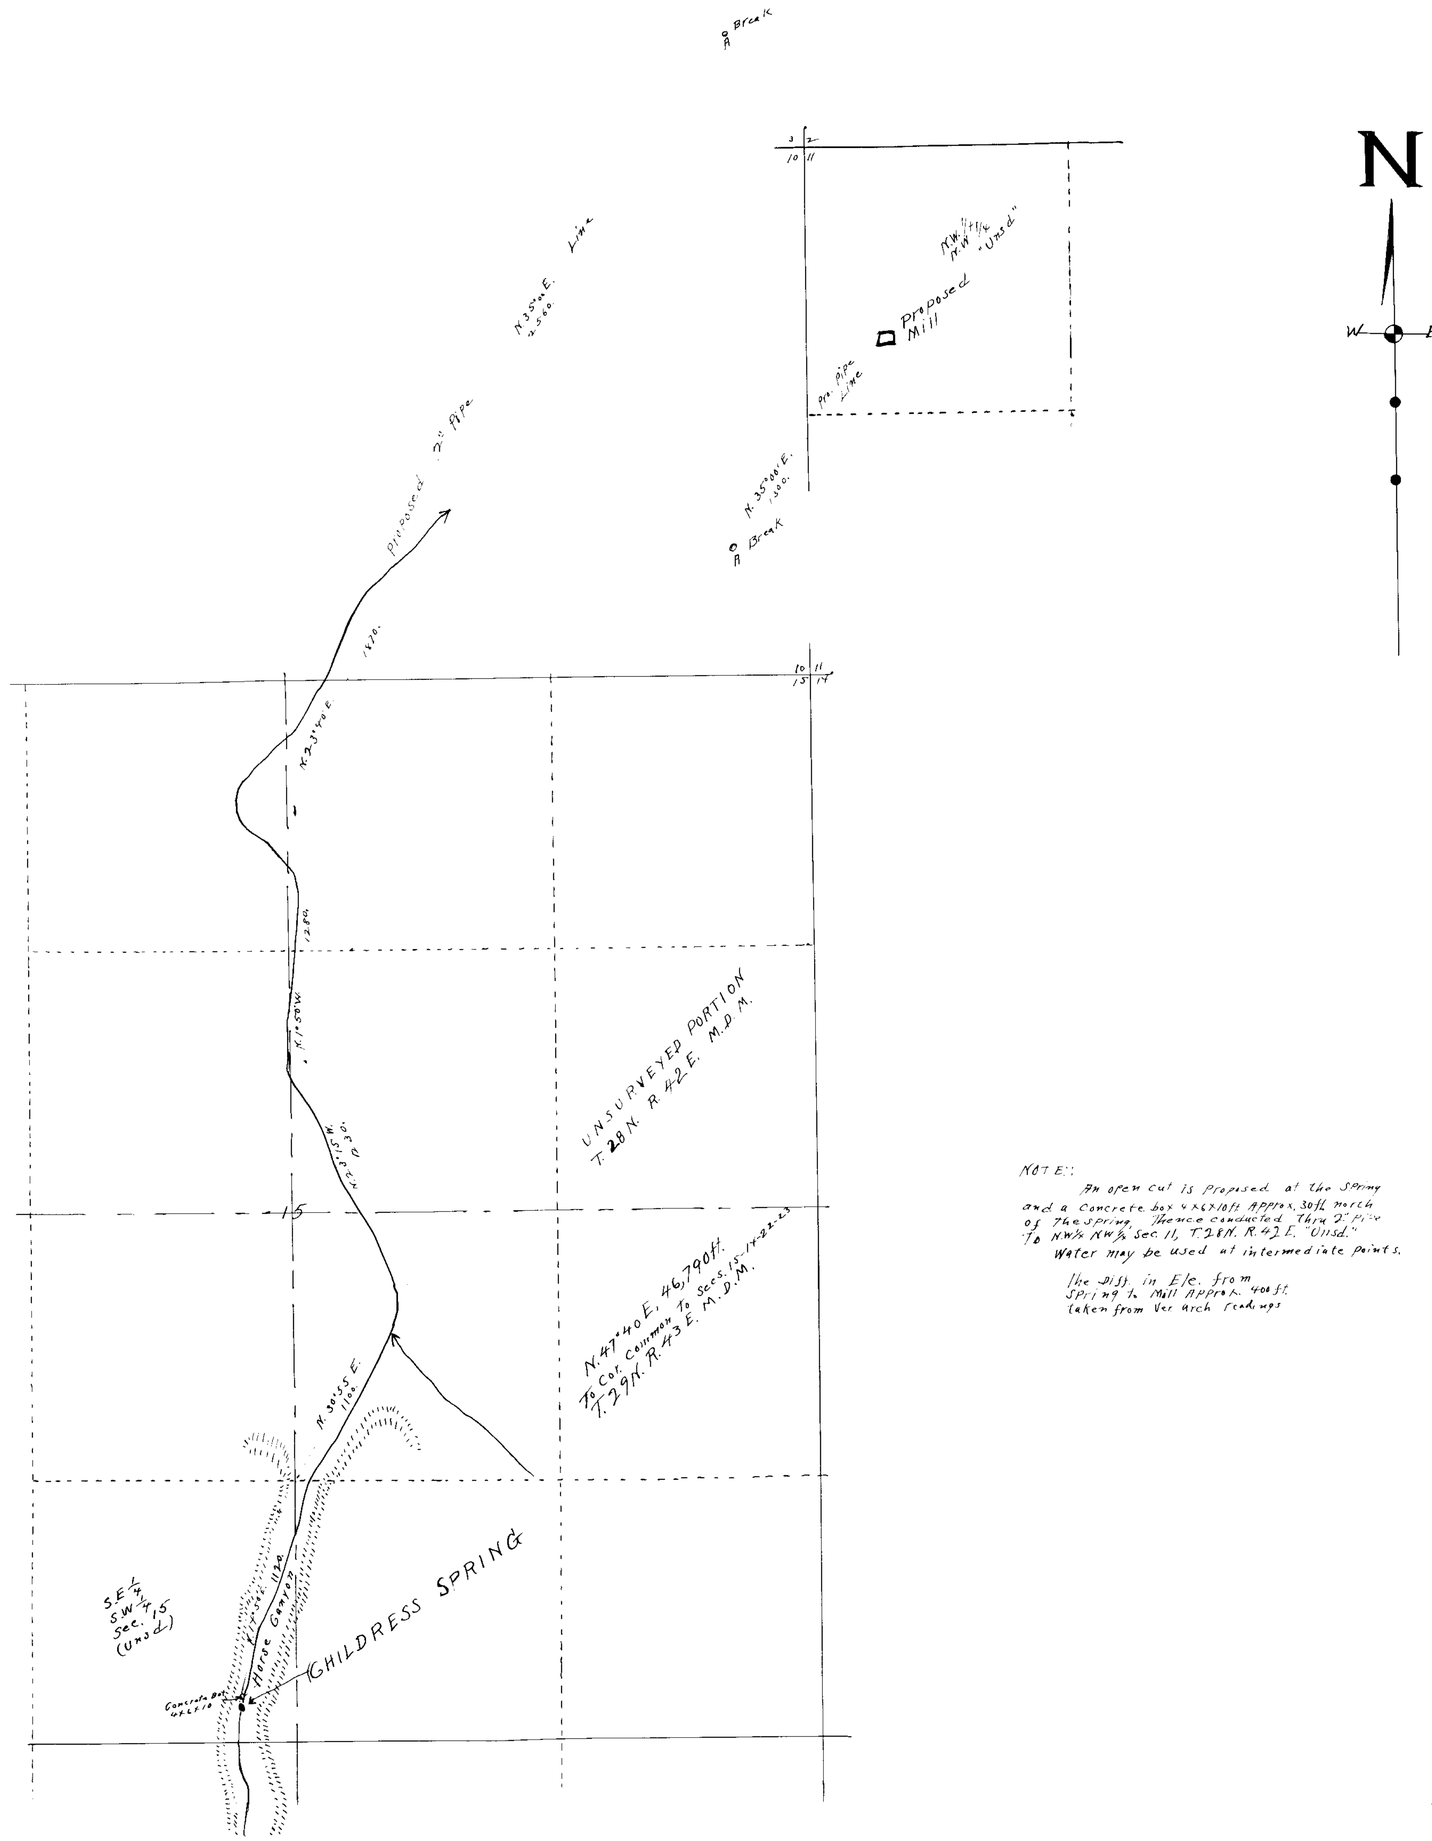

STATE OF NEVADA
COUNTY OF LANDER S.S.

I, O. P. Adams, being first duly sworn, depose and say that this map consisting of one sheet, has been correctly drawn to the designated scale from field notes of a survey made by me between the 12th day of March and the 10th day of April 1929.

That it truly and correctly represents the location and extent of the proposed works used to divert water from Childress Spring in Lander County, by Frank Childress, for Mining, Milling and domestic purposes.

That the proposed point of diversion, the approximate location and size of the diverting channel or other conduit, the place and manner of use, and the location and names of all other works or streams which are crossed by, or connected with the said works, are fully and correctly designated thereon

O. P. Adams
State Water Right Surveyor

Subscribed and Sworn to before me this 6th day of May 1929.
Louis A. Lemaire
Notary Public in and for Lander County, Nevada.

NOTE:
An open cut is proposed at the spring and a concrete box 4'x6'x10 ft. approx. 30 ft. north of the spring. Thence conducted thru 2" pipe to NW¼ NW¼ Sec. 11, T. 28 N. R. 42 E. "Unsd."
Water may be used at intermediate points.

The diff. in Ele. from Spring to Mill approx. 400 ft. taken from Ver. arch readings

SCALE: 400 FT. TO ONE INCH

May 7, 1929

MAP TO ACCOMPANY
APPLICATION
TO APPROPRIATE WATER
FOR
MINING AND MILLING
BY
FRANK CHILDRESS
FROM
CHILDRESS SPRING

8902