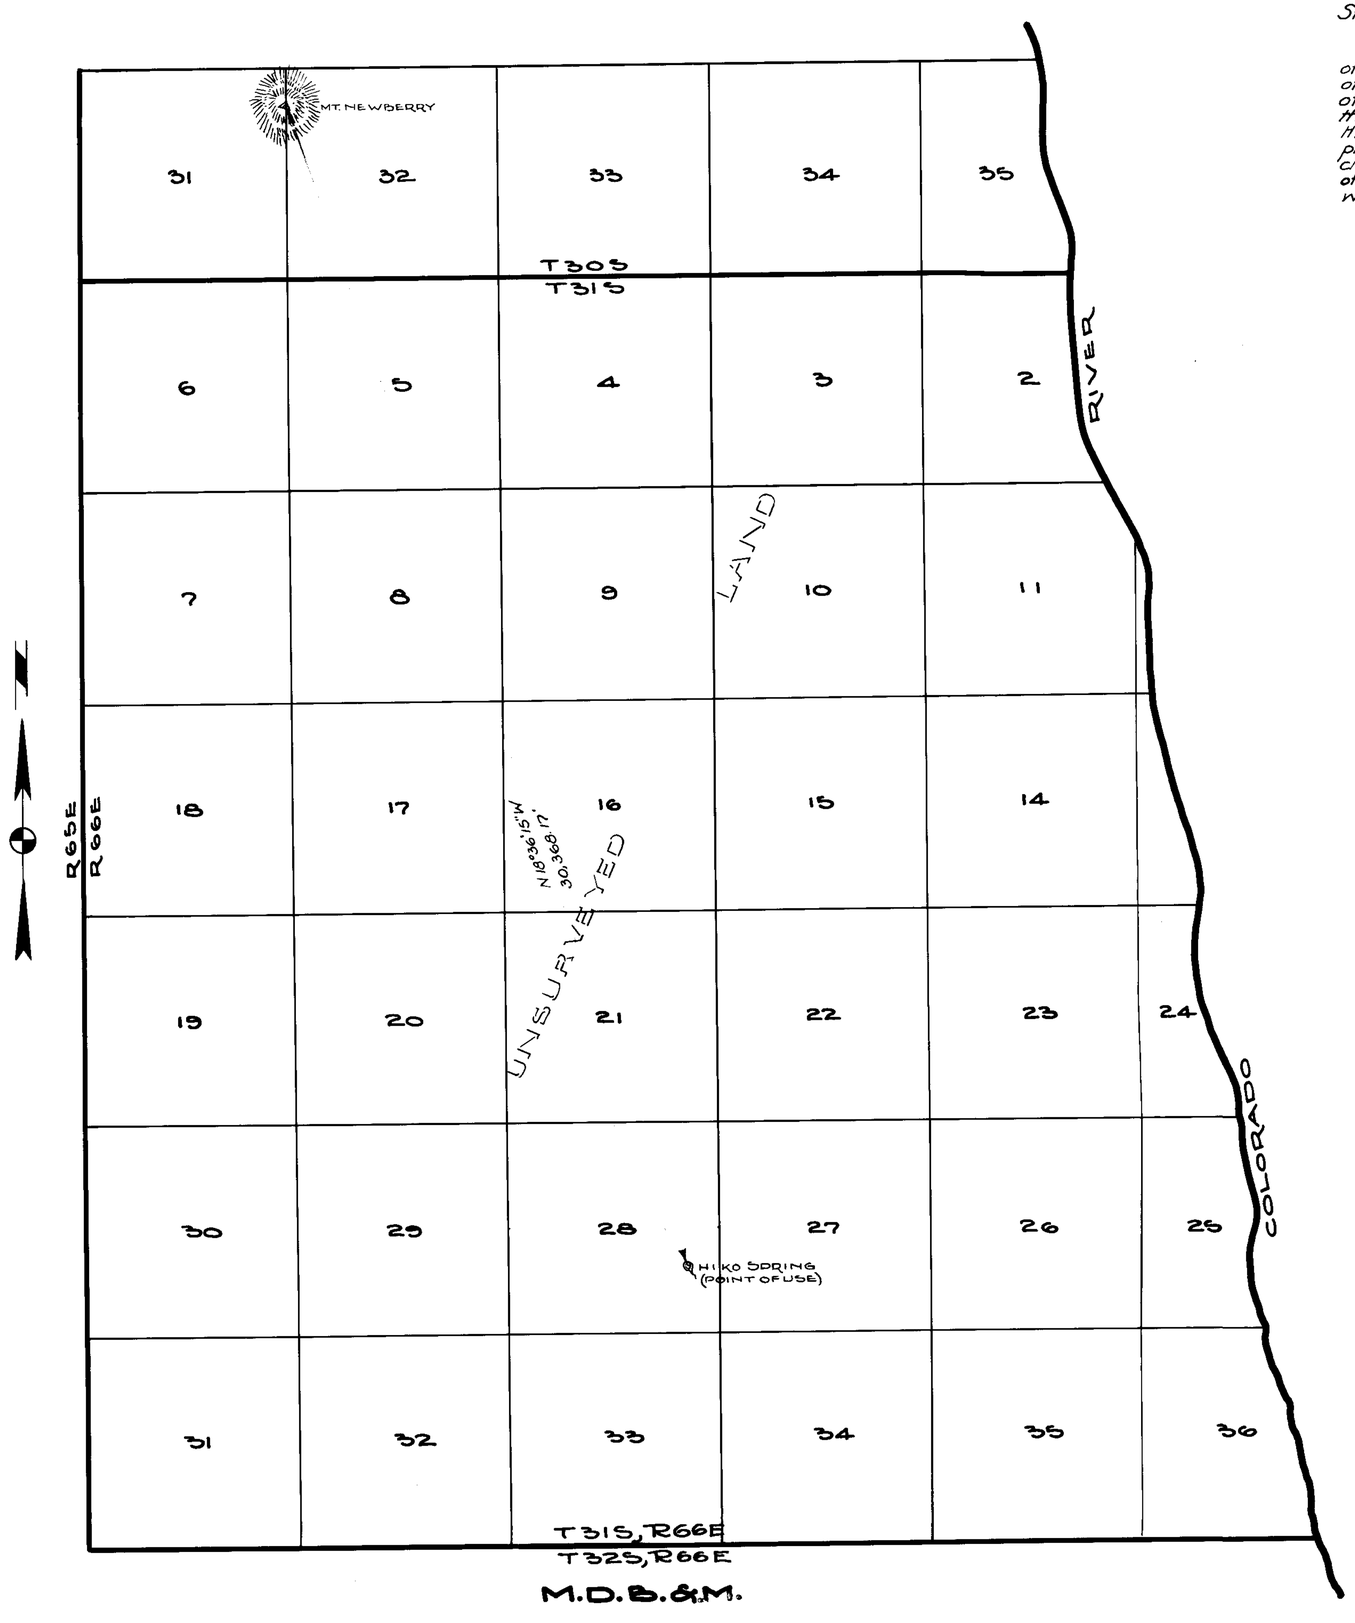

State of Nevada,
County of Clark } ss.

I, J.F. Hesse, being first duly sworn, depose and say that this map, consisting of 1 sheet, has been correctly drawn to the designated scale from field notes of a survey made under my supervision and direction between the 12th day of May and the 14th day of May, 1929; that it truly and correctly represents the location and extent of the proposed works used to divert water from HIKO SPRING, in Clark County, by John Hewey for stockwatering purposes. That the proposed point of diversion, the approximate location and size of diverting channel or other conduit, the place and manner of use, and the location and names of all other works or streams which are crossed by, or connected with the said works, are fully and correctly designated thereon.

J. F. Hesse
State Water Right Surveyor

Subscribed and sworn to before me this [illegible] day of May. 1929.

La Perle S. Wilden
Notary Public in and for Clark County, Nevada.
My commission expires

2088 February 14, 1934

May 27, 1929

MAP
TO ACCOMPANY APPLICATION TO APPROPRIATE WATER FOR STOCKWATERING BY JOHN HEWEY FROM

HIKO SPRING

CLARK CO. NEVADA

SCALE 1" = 2000'

APPLICATION NO. 8907.

8907