STATE OF NEVADA }
COUNTY OF ORMSBY } ss.

I, Harvey M. Payne, being first duly sworn, depose and say that this map has been correctly drawn to the designated scale from the field notes of a survey completed by me on Nov. 6, 1929; that it truly and correctly represents the location and extent of the works to be constructed to divert and conserve water from the sources shown located in Humboldt County, Nevada, by A.L. Dressler under applications Nos 8914-15-16, and 9144 for stockwatering purposes; and that the points of diversion and works to be installed are correctly shown hereon.

Harvey M. Payne
Water Right Engineer.

Subscribed and sworn to before me this 27th day of January, 1930.

Notary Public in and for
Ormsby County, Nevada

My commission expires _____

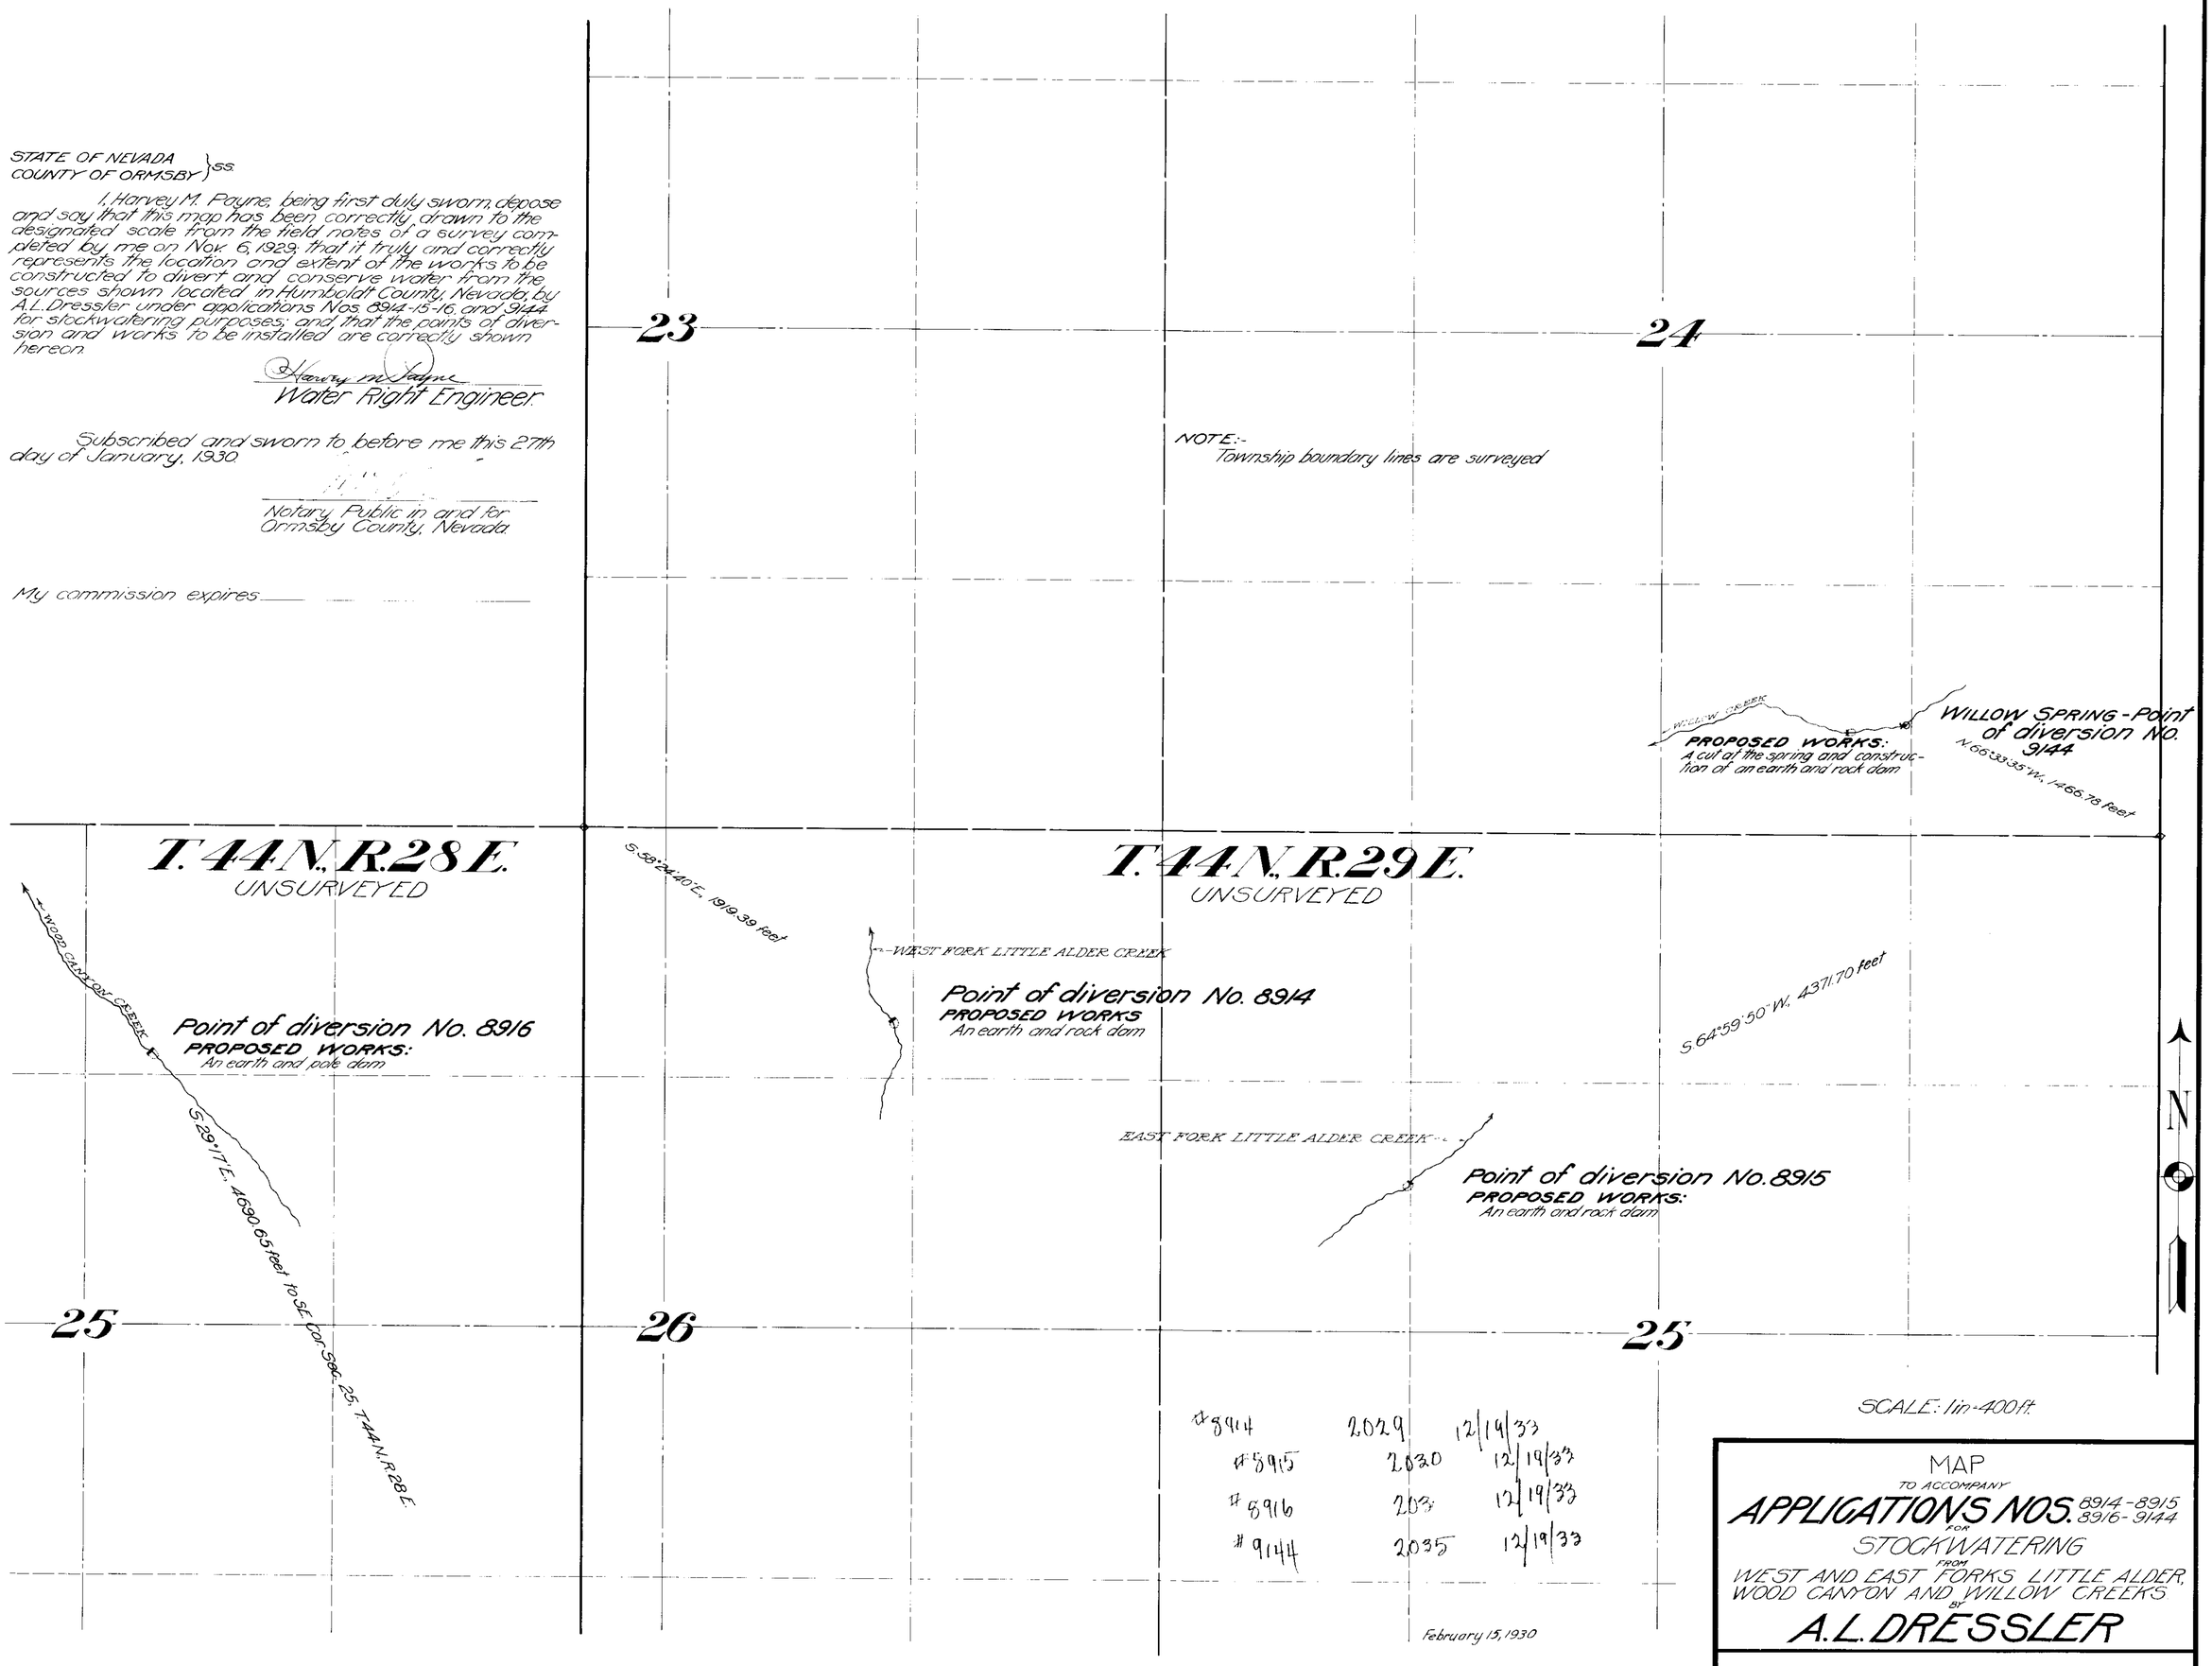

#8914	2029	12/19/33
#8915	2030	12/19/33
#8916	203	12/19/33
#9144	2035	12/19/33

February 15, 1930

MAP
TO ACCOMPANY
APPLICATIONS NOS. 8914-8915 8916-9144
FOR
STOCKWATERING
FROM
WEST AND EAST FORKS LITTLE ALDER, WOOD CANYON AND WILLOW CREEKS.
BY
A.L. DRESSLER

SURVEYED AND MAPPED BY HARVEY M. PAYNE, WATER RIGHT ENG'R.

Place in file 8914-8915-8916-9144