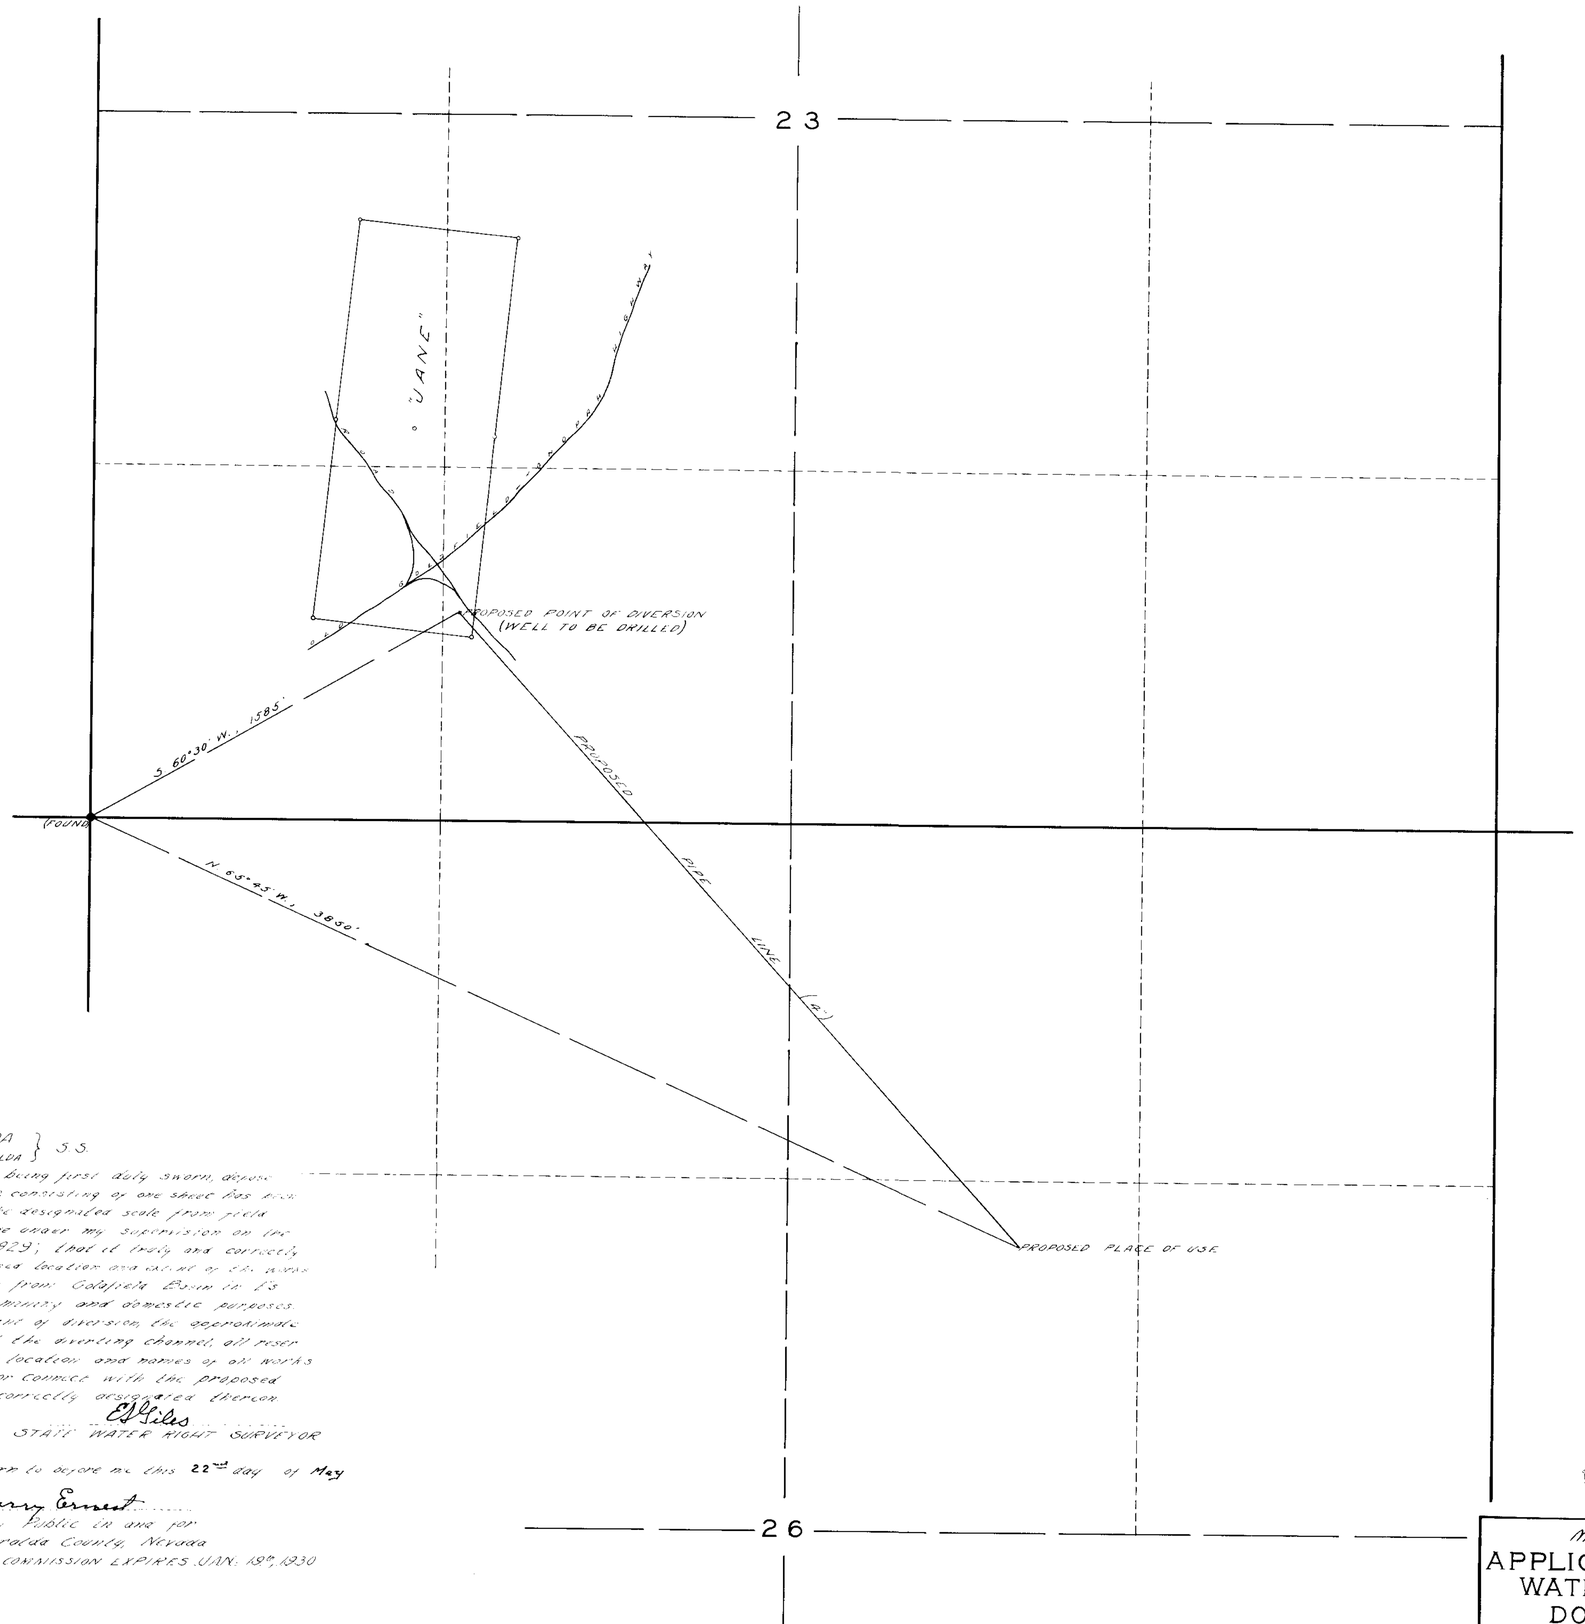

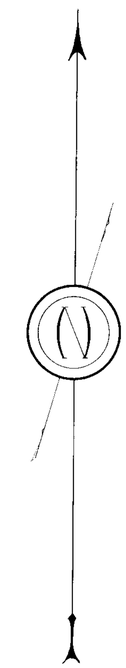

SCALE 1" = 300'

STATE OF NEVADA }
COUNTY OF ESMERALDA } S.S.

I, E. S. Giles, being first duly sworn, depose and say that this map, consisting of one sheet has been correctly drawn to the designated scale from field notes of a survey made under my supervision on the 21st day of May, 1929; that it truly and correctly represents the proposed location and outline of the works used to divert water from Goldfield Basin in Esmeralda County for mining and domestic purposes. That the proposed point of diversion, the approximate location and size of the diverting channel, all reservoirs or basins, the location and names of all works which will cross or connect with the proposed works, are fully and correctly designated thereon.

E S Giles
STATE WATER RIGHT SURVEYOR

Subscribed and sworn to before me this 22nd day of May 1929.

Harry Ernest
Notary Public in and for
Esmeralda County, Nevada
MY COMMISSION EXPIRES JAN. 19th, 1930

TOWN. 2 S., RANGE 42 E.,
M.D.B. & M.

June 7, 1929

MAP TO ACCOMPANY
APPLICATION TO APPROPRIATE WATER FOR MINING AND DOMESTIC PURPOSES
BY
J. L. PENNINGTON
FROM
GOLDFIELD BASIN

8922