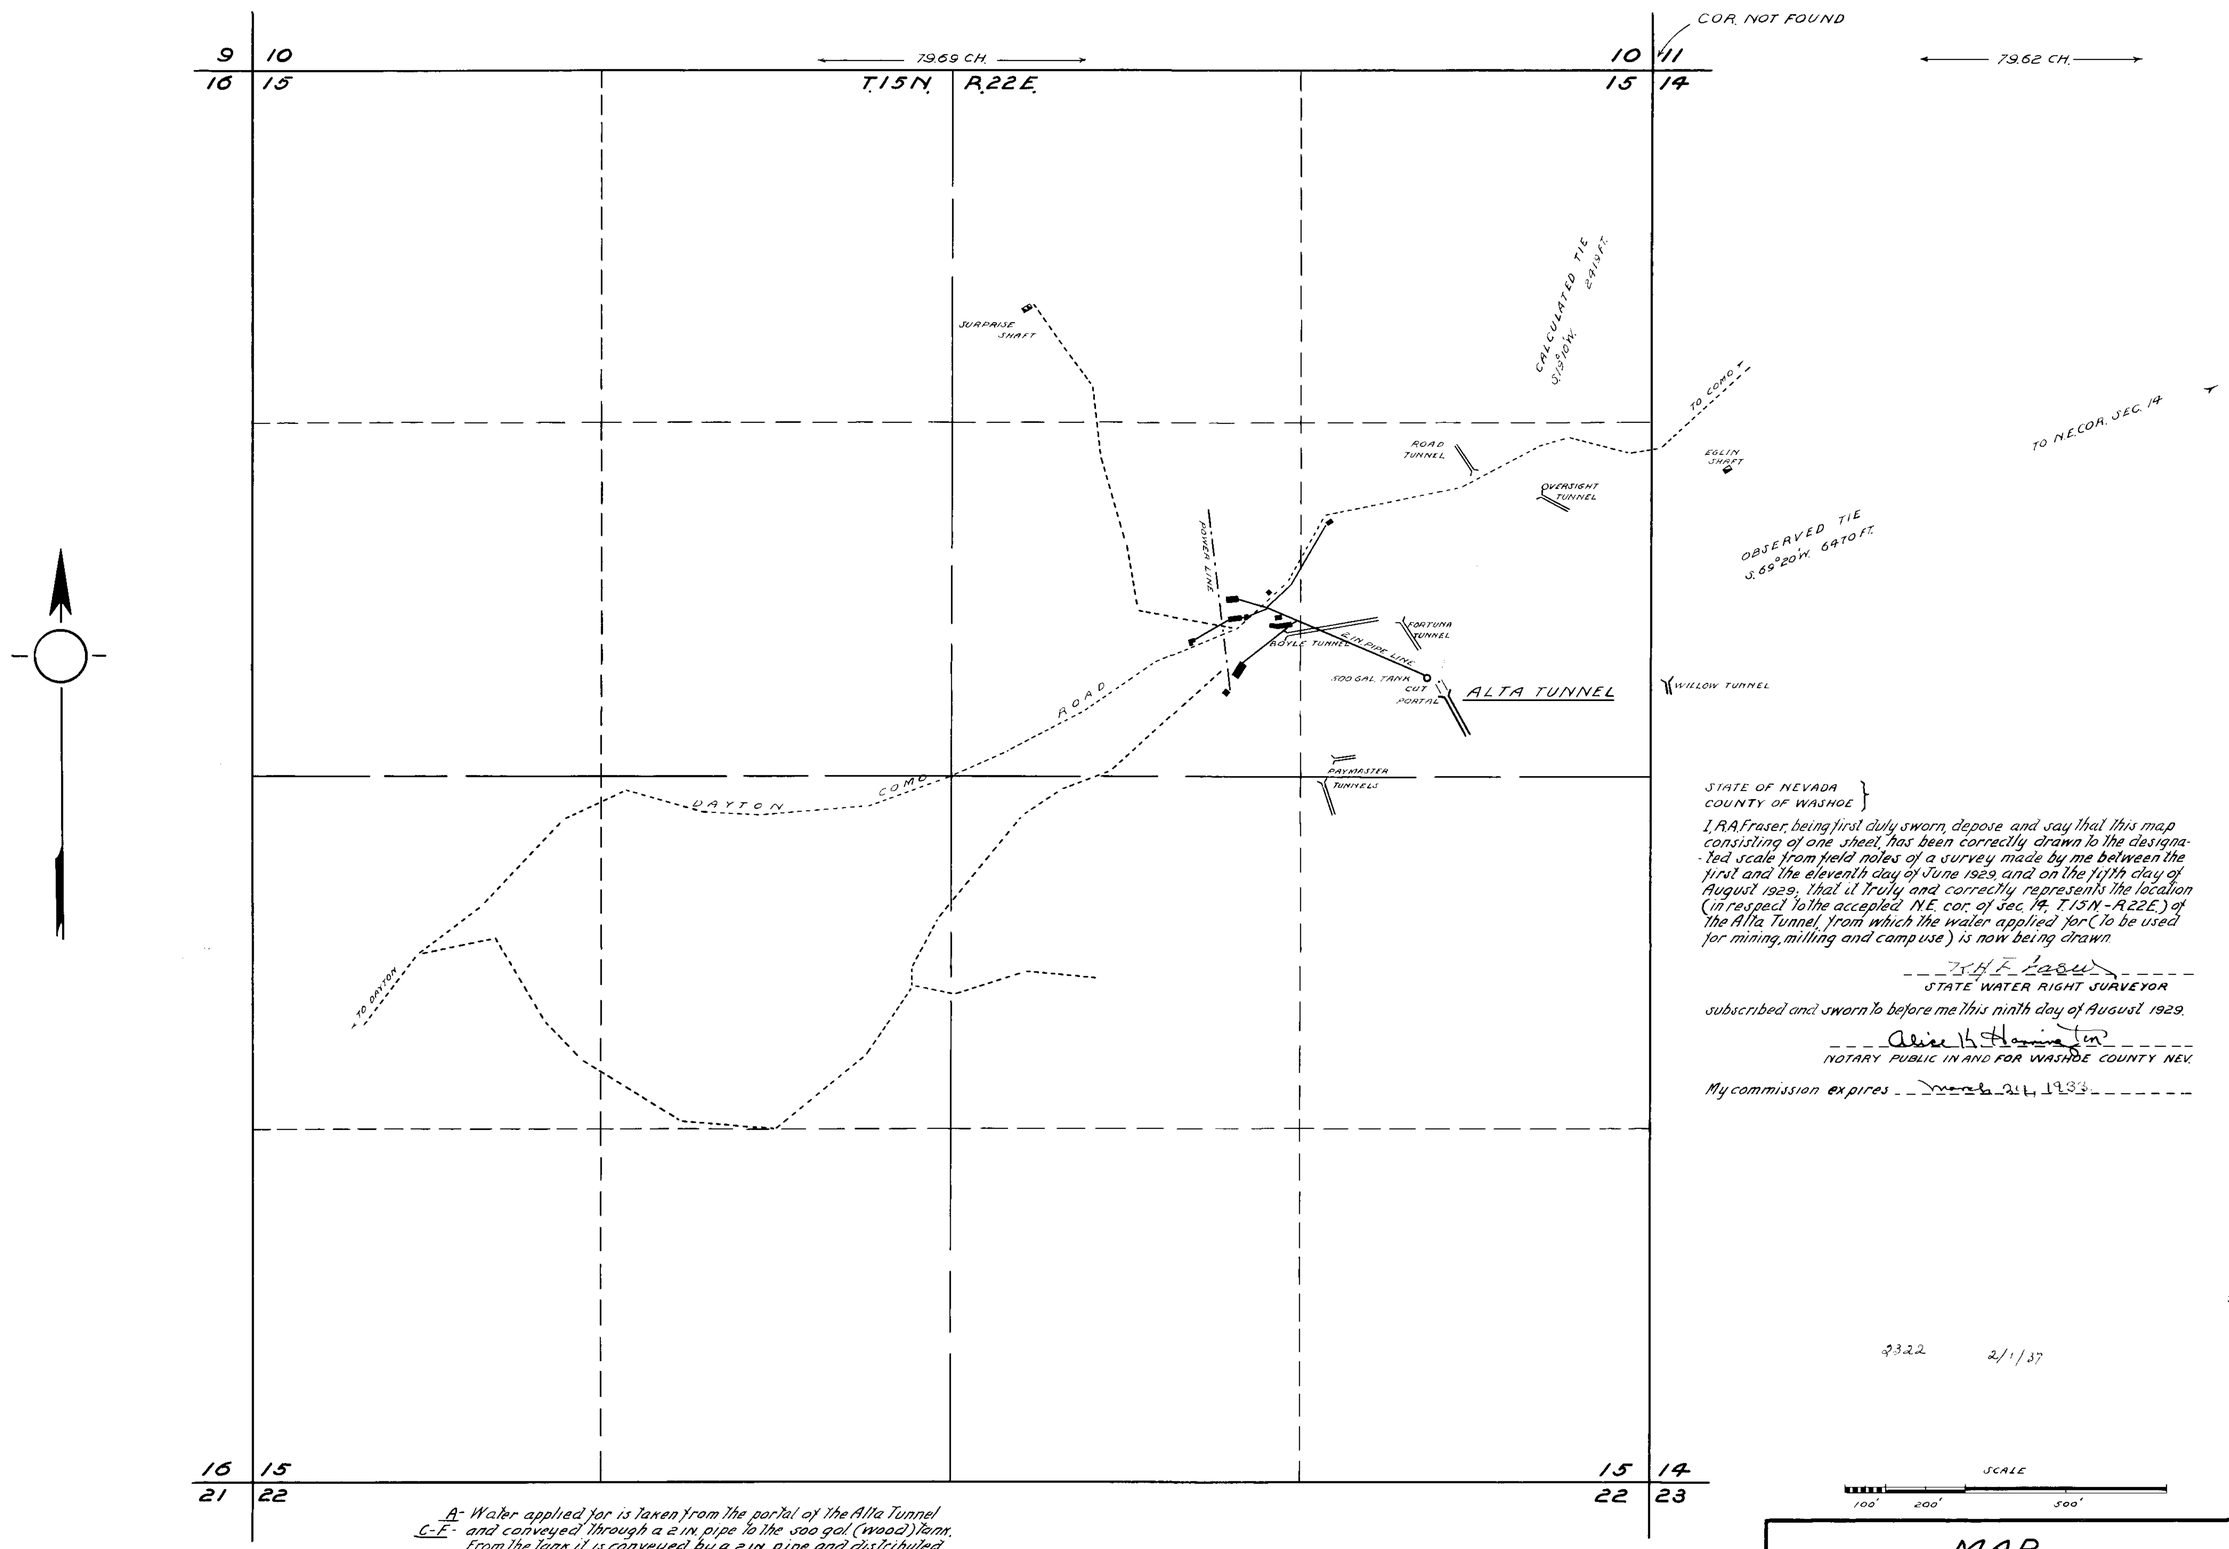

STATE OF NEVADA
COUNTY OF WASHOE }

I, R.A. Fraser, being first duly sworn, depose and say that this map consisting of one sheet, has been correctly drawn to the designated scale from field notes of a survey made by me between the first and the eleventh day of June 1929, and on the fifth day of August 1929; that it truly and correctly represents the location (in respect to the accepted N.E. cor. of Sec. 14 T.15N-R22E) of the Alta Tunnel, from which the water applied for (to be used for mining, milling and camp use) is now being drawn.

R.A. Fraser
STATE WATER RIGHT SURVEYOR

subscribed and sworn to before me this ninth day of August 1929.

Alice K. Harrington
NOTARY PUBLIC IN AND FOR WASHOE COUNTY NEV.

My commission expires March 24, 1933

2322 2/1/37

A- Water applied for is taken from the portal of the Alta Tunnel
C-F- and conveyed through a 2 in pipe to the 500 gal. (wood) Tank. From the Tank it is conveyed by a 2 in pipe and distributed to the various shops and buildings at and near the portal of the Boyle Tunnel.

D The power plant, camp and mine (Boyle Tunnel) where water is to be used is shown on map. Proposed mill will be located probably within 500 feet westerly of the Boyle Tunnel portal

August 14, 1929

MAP
TO
ACCOMPANY APPLICATION No. 8927
BY
W.H. SCOTT
DAYTON NEV.
FOR
ALTA TUNNEL WATER

8926