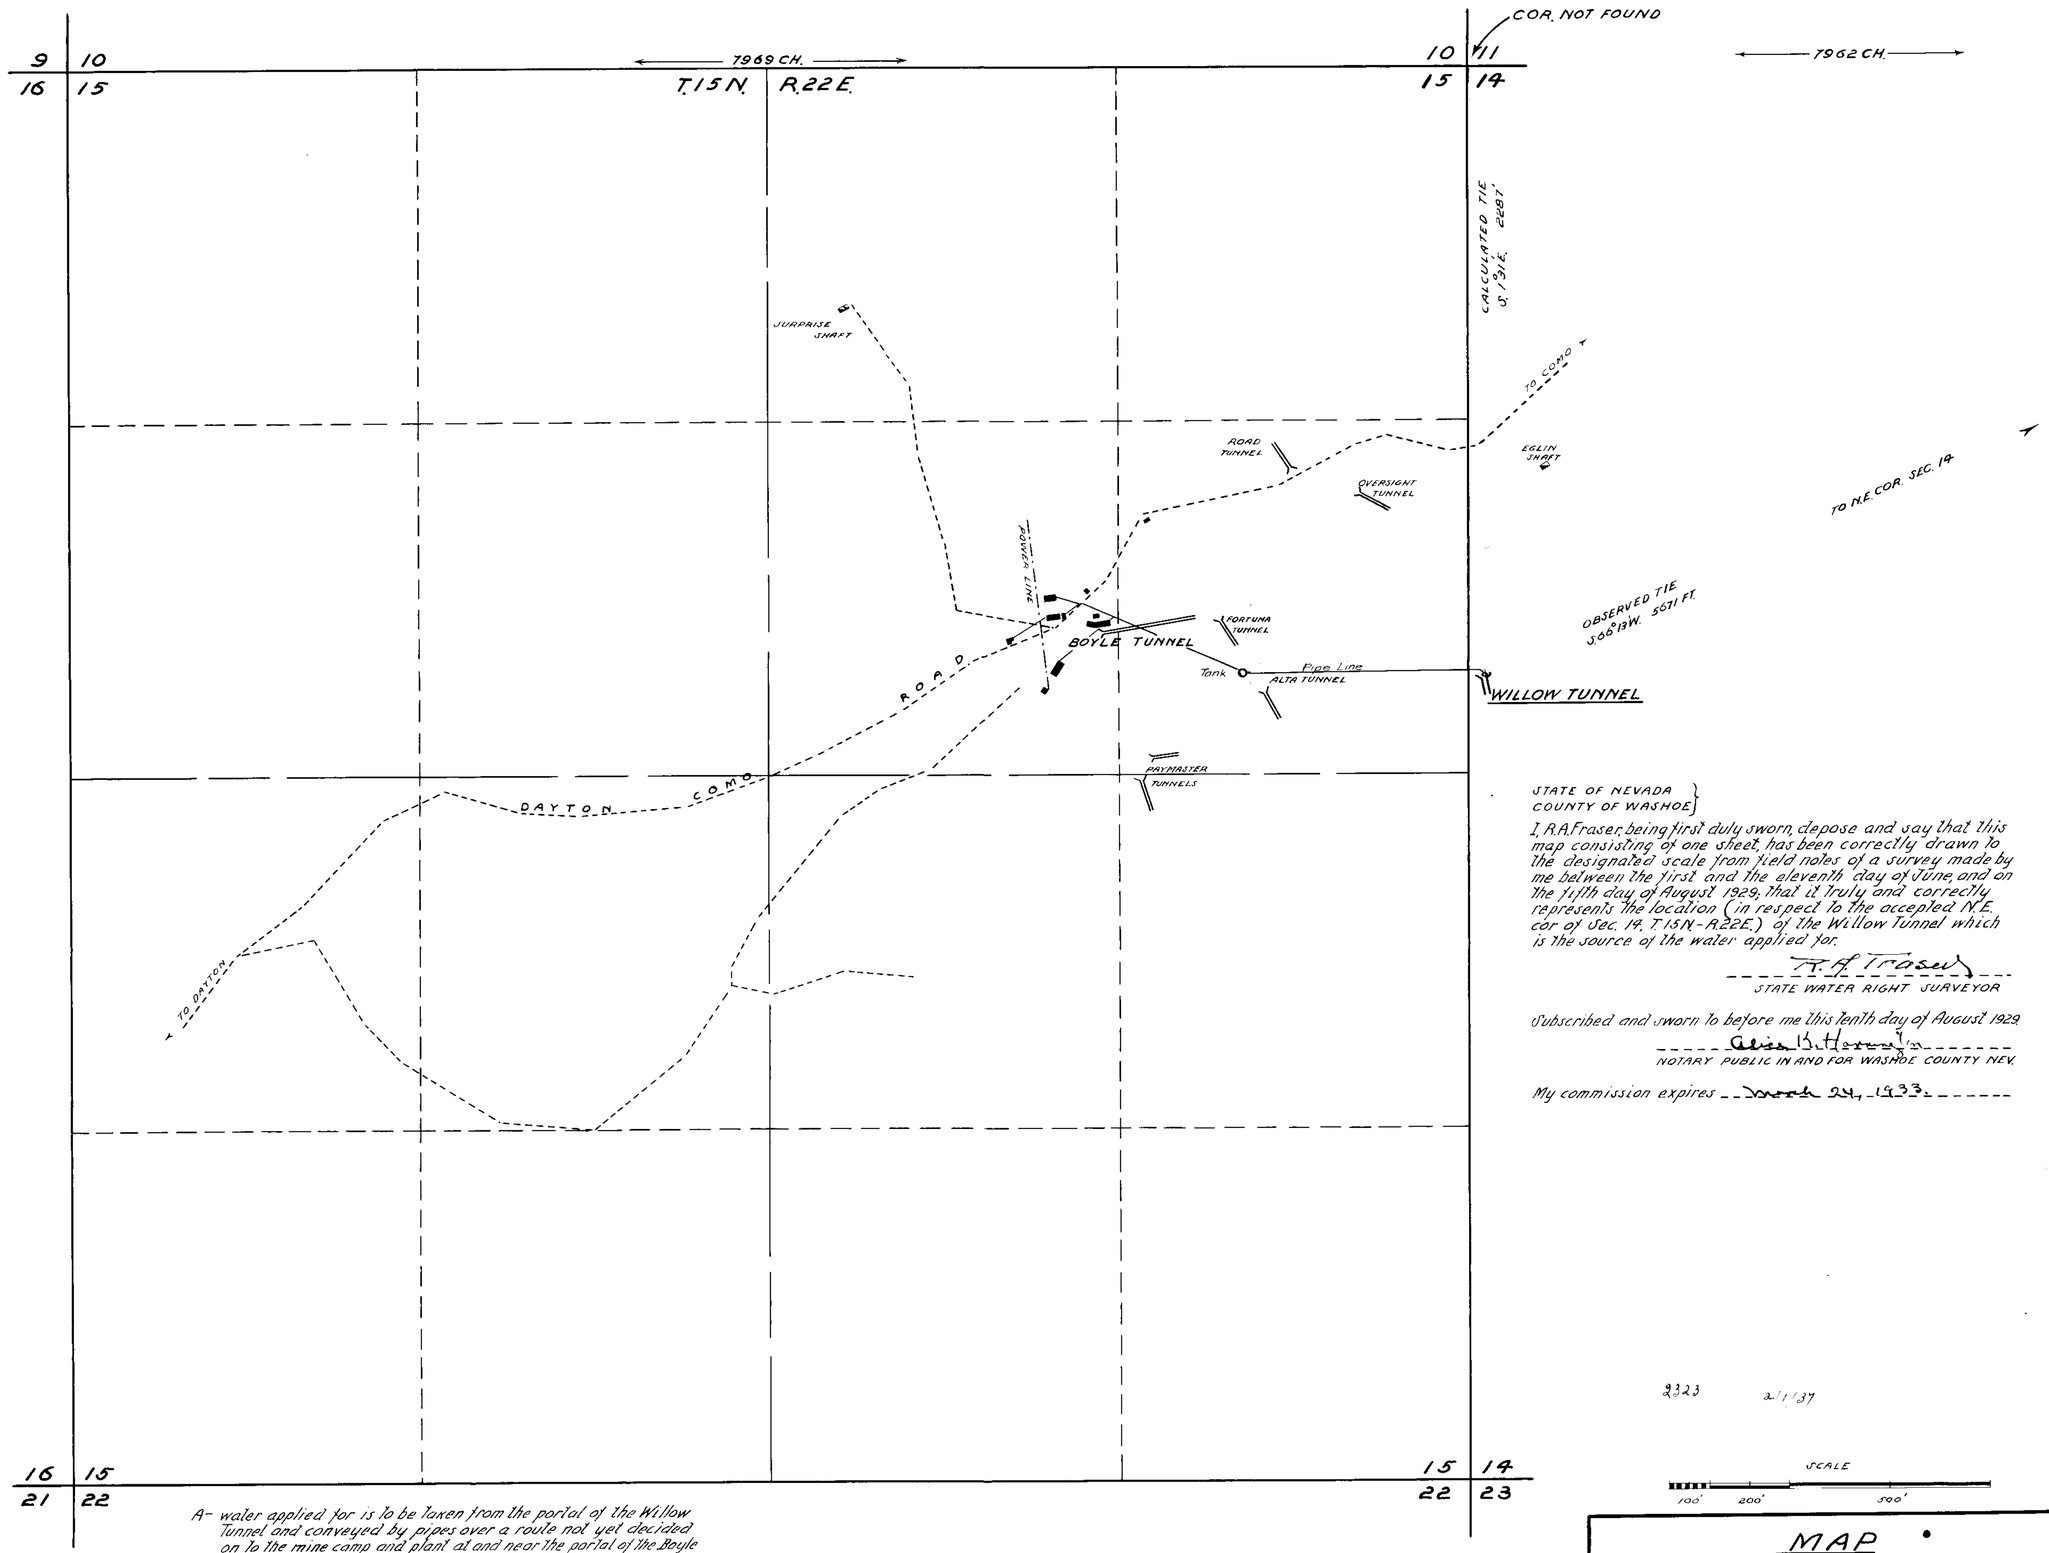

STATE OF NEVADA
COUNTY OF WASHOE }

I, R.A. Fraser, being first duly sworn, depose and say that this map consisting of one sheet, has been correctly drawn to the designated scale from field notes of a survey made by me between the first and the eleventh day of June, and on the fifth day of August 1929; that it truly and correctly represents the location (in respect to the accepted N.E. cor of Sec. 14. T.15N.-R.22E.) of the Willow Tunnel which is the source of the water applied for.

R. A. Fraser
STATE WATER RIGHT SURVEYOR

Subscribed and sworn to before me this tenth day of August 1929.

Alice B. Harrison
NOTARY PUBLIC IN AND FOR WASHOE COUNTY NEV.

My commission expires March 24, 1933.

2323 2/1/37

SCALE
100' 200' 500'

A- water applied for is to be taken from the portal of the Willow Tunnel and conveyed by pipes over a route not yet decided on to the mine camp and plant at and near the portal of the Boyle Tunnel.

D- the power plant, mine and camp where the water is to be used is shown on map. Proposed mill be located probably within 500 feet westerly of the Boyle Tunnel portal.

August 14, 1929

MAP
TO
ACCOMPANY APPLICATION No 8926
BY
W.H. SCOTT
DAYTON NEV.
FOR
WILLOW TUNNEL WATER

8927