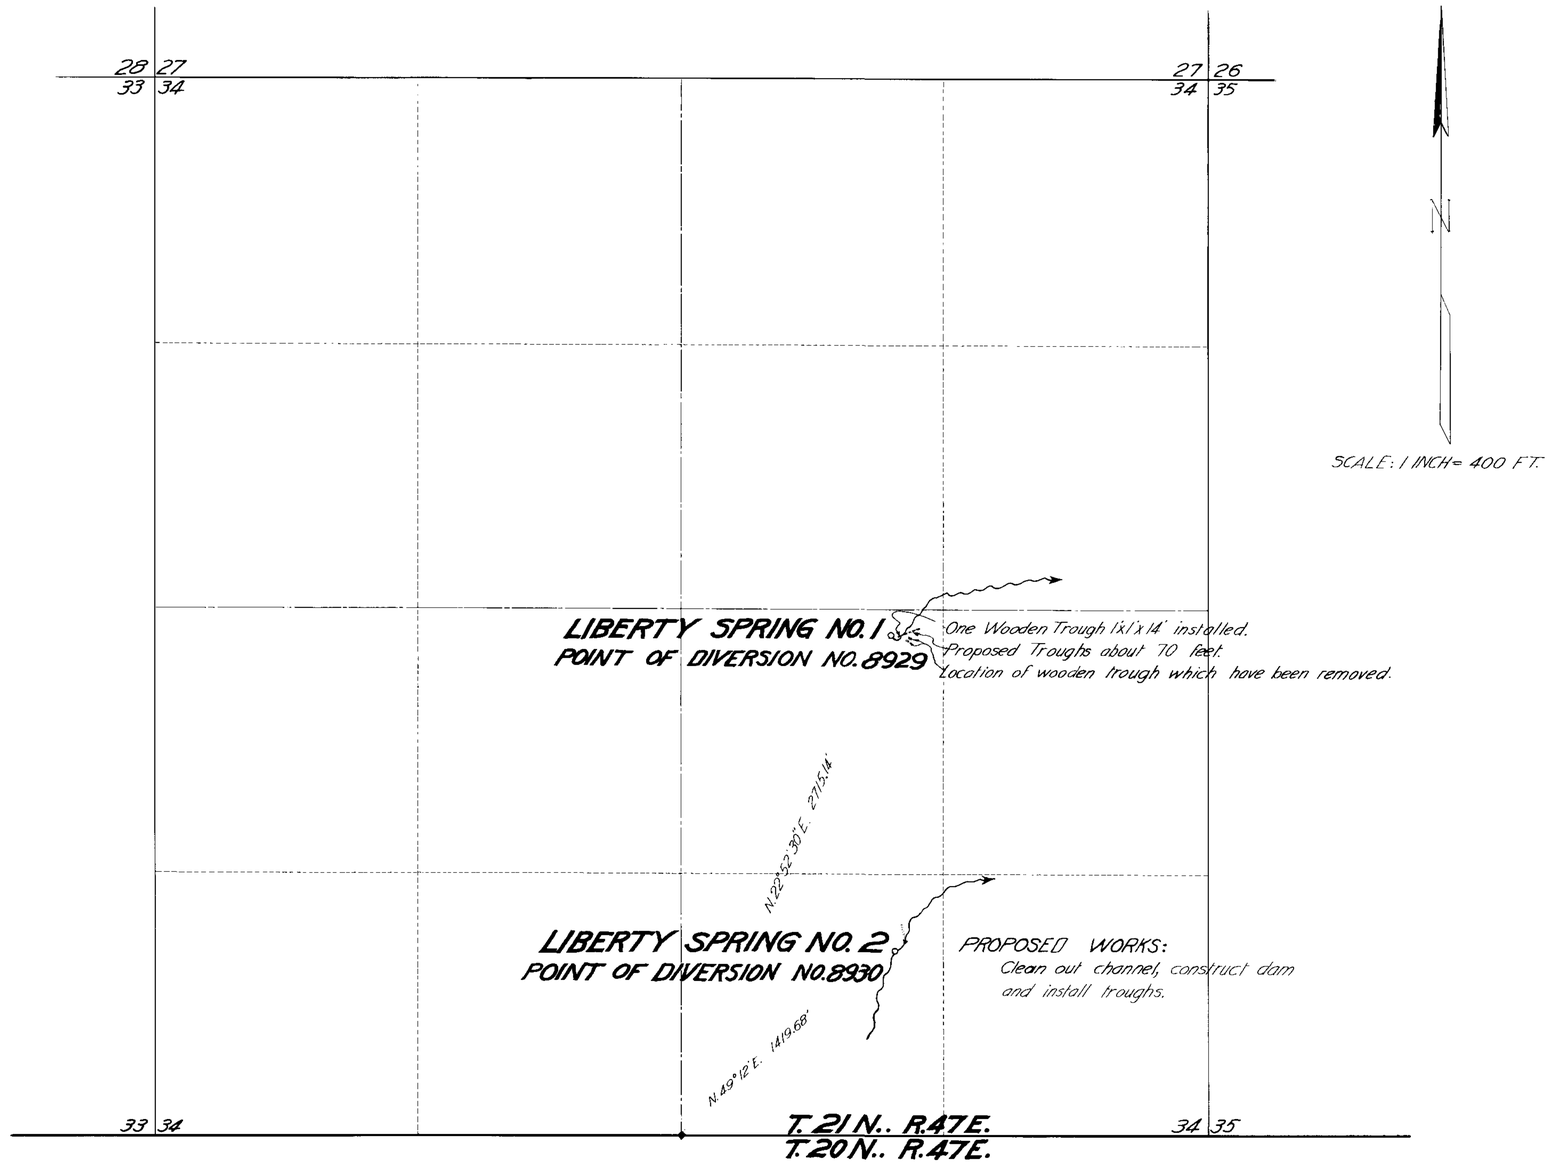

STATE OF NEVADA }
COUNTY OF ORMSBY } SS.

I, Harvey M. Payne, being first duly sworn, depose and say that this map has been drawn to the designated scale from the field notes of a survey made by me on July 4, 1930; that it truly and correctly represents the location and extent of the works constructed and to be constructed to divert and conserve water from Liberty Springs Nos. 1 and 2, Lander County, Nevada, under applications 8929 and 8930 by Skull Creek Livestock Company for stock watering and domestic purposes; and that the points of diversion, installed works and works to be installed are correctly shown thereon.

Harvey M. Payne
Water Right Engineer

Subscribed and sworn to before me this 5th day of July 1930.

Notary Public in and for
Ormsby County, Nevada.

My commission expires [illegible]

July 5, 1930

MAP
TO ACCOMPANY
APPLICATIONS NOS. 8929-30
FOR
STOCK WATERING AND DOMESTIC
FROM
LIBERTY SPRINGS NOS. 1 AND 2
BY
SKULL CREEK LIVESTOCK CO.

SURVEYED AND MAPPED BY HARVEY M. PAYNE WATER RIGHT ENGINEER

8929-8930