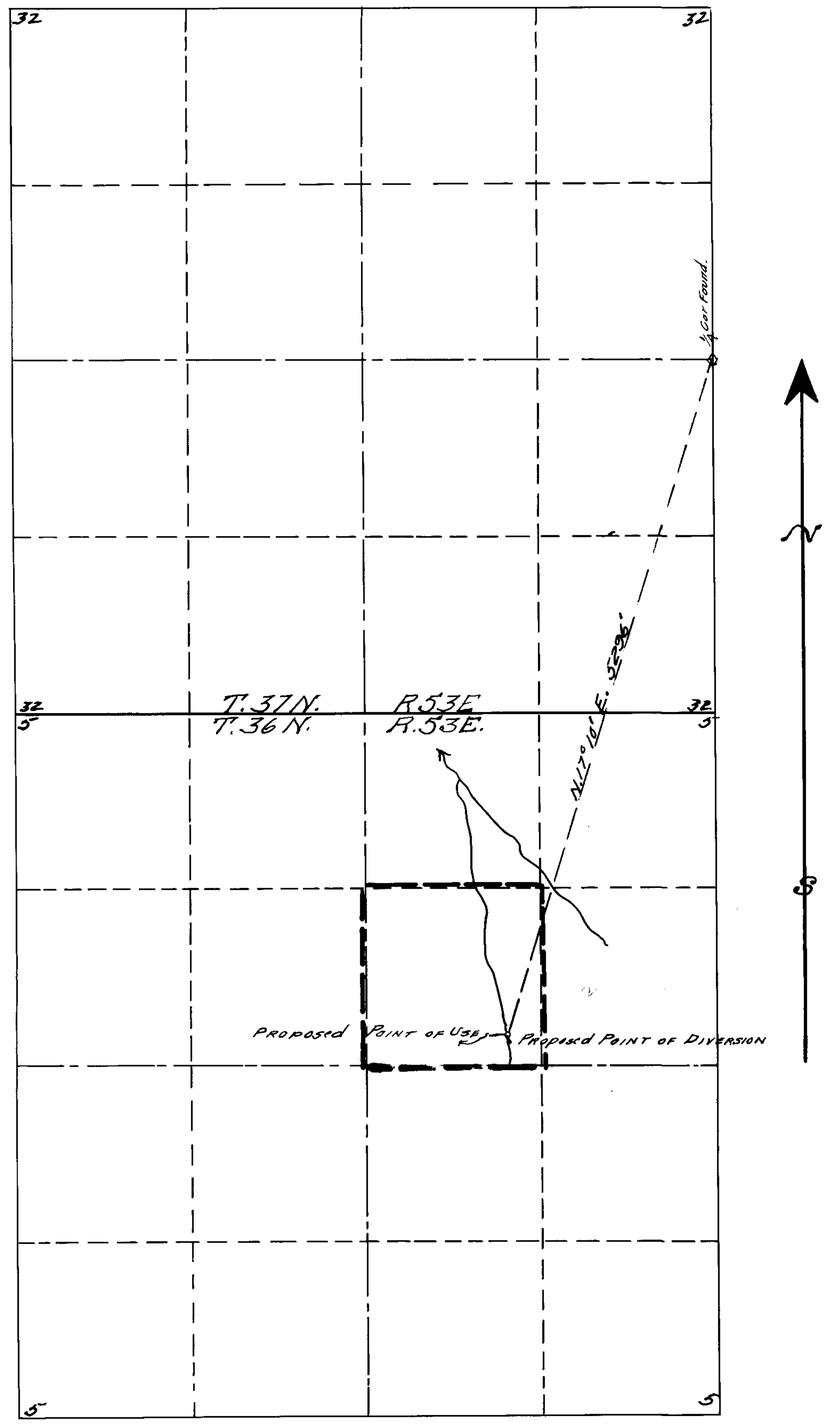

STATE OF NEVADA }ss
COUNTY OF ELKO

I, W.H. Settelmeyer, being first duly sworn, depose and say that this map, has been correctly drawn to the designated scale from field notes of a survey made by me on the 19th day of July 1929; that it truly and correctly represents the location and extent of the proposed works used to divert water from a spring in ELKO, COUNTY, by the GRISWOLD-HENDERSON LIVESTOCK Co. for stockwatering purposes. that the proposed point of diversion, the approximate location and size of the diverting channel or other conduit, the place and manner of use, and the location and names of all other works or streams which are crossed by or connected with the said works, are fully and correctly designated thereon.

W.H. Settelmeyer
STATE WATER RIGHT SURVEYOR

Subscribed and sworn to before me this 12th day of August 1929

[illegible]
Notary Public in and for Elko Co., Nevada.

0 1 2 3 4 5 6 8 10 12 14 16 18 20 22 24 Hundred Ft.
Scale 1" = 600'

October 22, 1929

MAP
TO ACCOMPANY APPLICATION TO APPROPRIATE WATER FOR STOCK-WATERING BY THE GRISWOLD-HENDERSON LIVE STOCK CO. FROM A SPRING.
ELKO, ELKO COUNTY, NEVADA.

8932