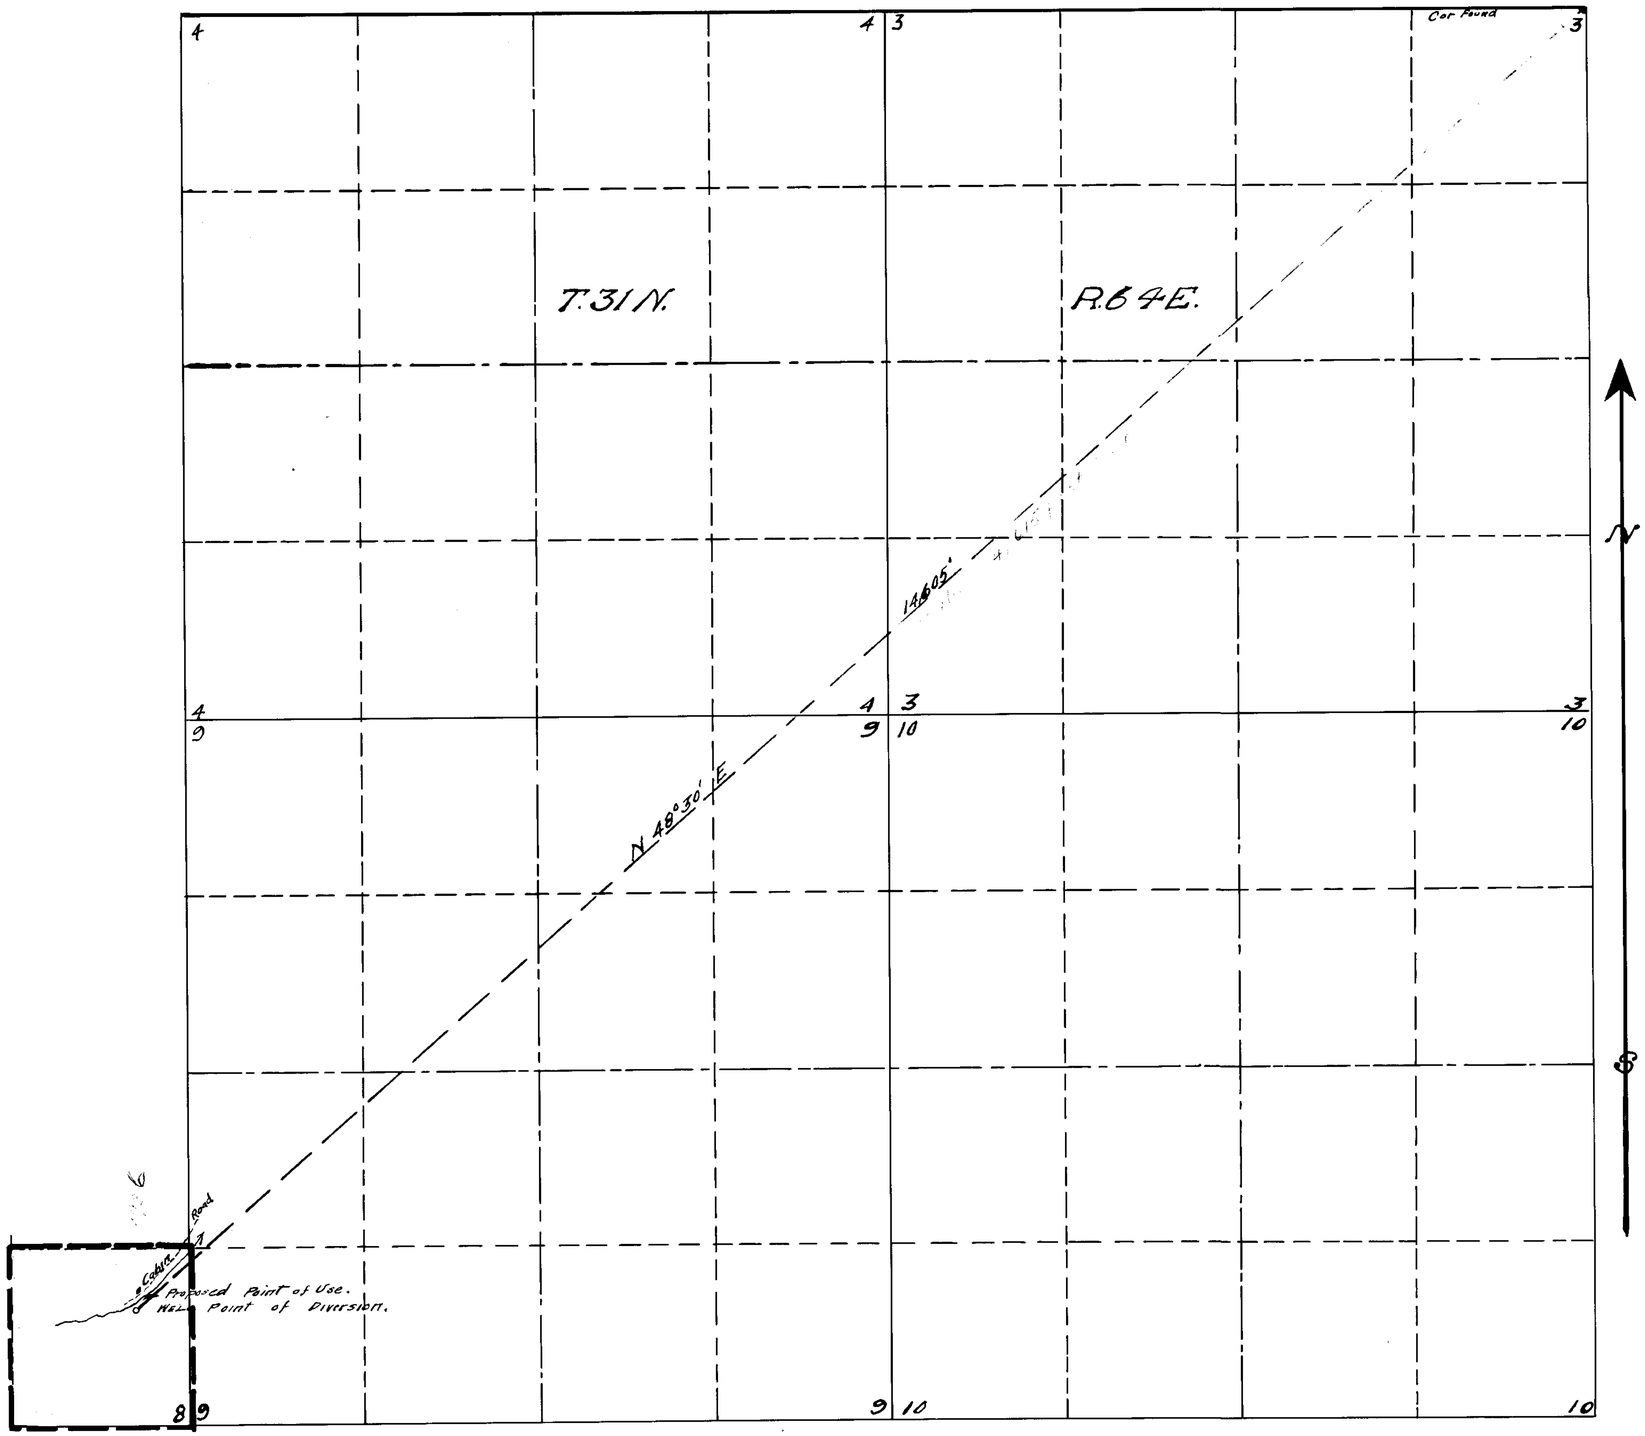

STATE OF NEVADA } SS
COUNTY OF ELKO }

I, W.H. Settelmayer, being first duly sworn, depose and say that this map has been correctly drawn to the designated scale from field notes of a survey made by me on the 29th day of May 1929; that it truly and correctly represents the location and extent of the proposed works used to divert water from a well in Elko County, by the GRISWOLD-HENDERSON LIVESTOCK CO. for stockwatering and domestic purposes; that the proposed point of diversion, the approximate location and size of the diverting channel or other conduit, the place and program of use, and the location and names of all other works or streams which are crossed by or connected with the said works, are fully and correctly designated thereon.

W.H. Settelmayer
STATE WATER RIGHTS SURVEYOR

Subscribed and sworn to before me this 12th day of August 1929.

Notary Public in and for Elko Co., Nevada

0 1 2 3 4 5 6 8 10 12 14 16 18 20 22 24 Hundred Ft.
Scale 1"=600'

Oct. 22, 1929

MAP
TO ACCOMPANY APPLICATION
TO APPROPRIATE WATER FOR
STOCKWATERING BY THE
GRISWOLD-HENDERSON LIVESTOCK CO.
FROM A WELL.

57677 8936