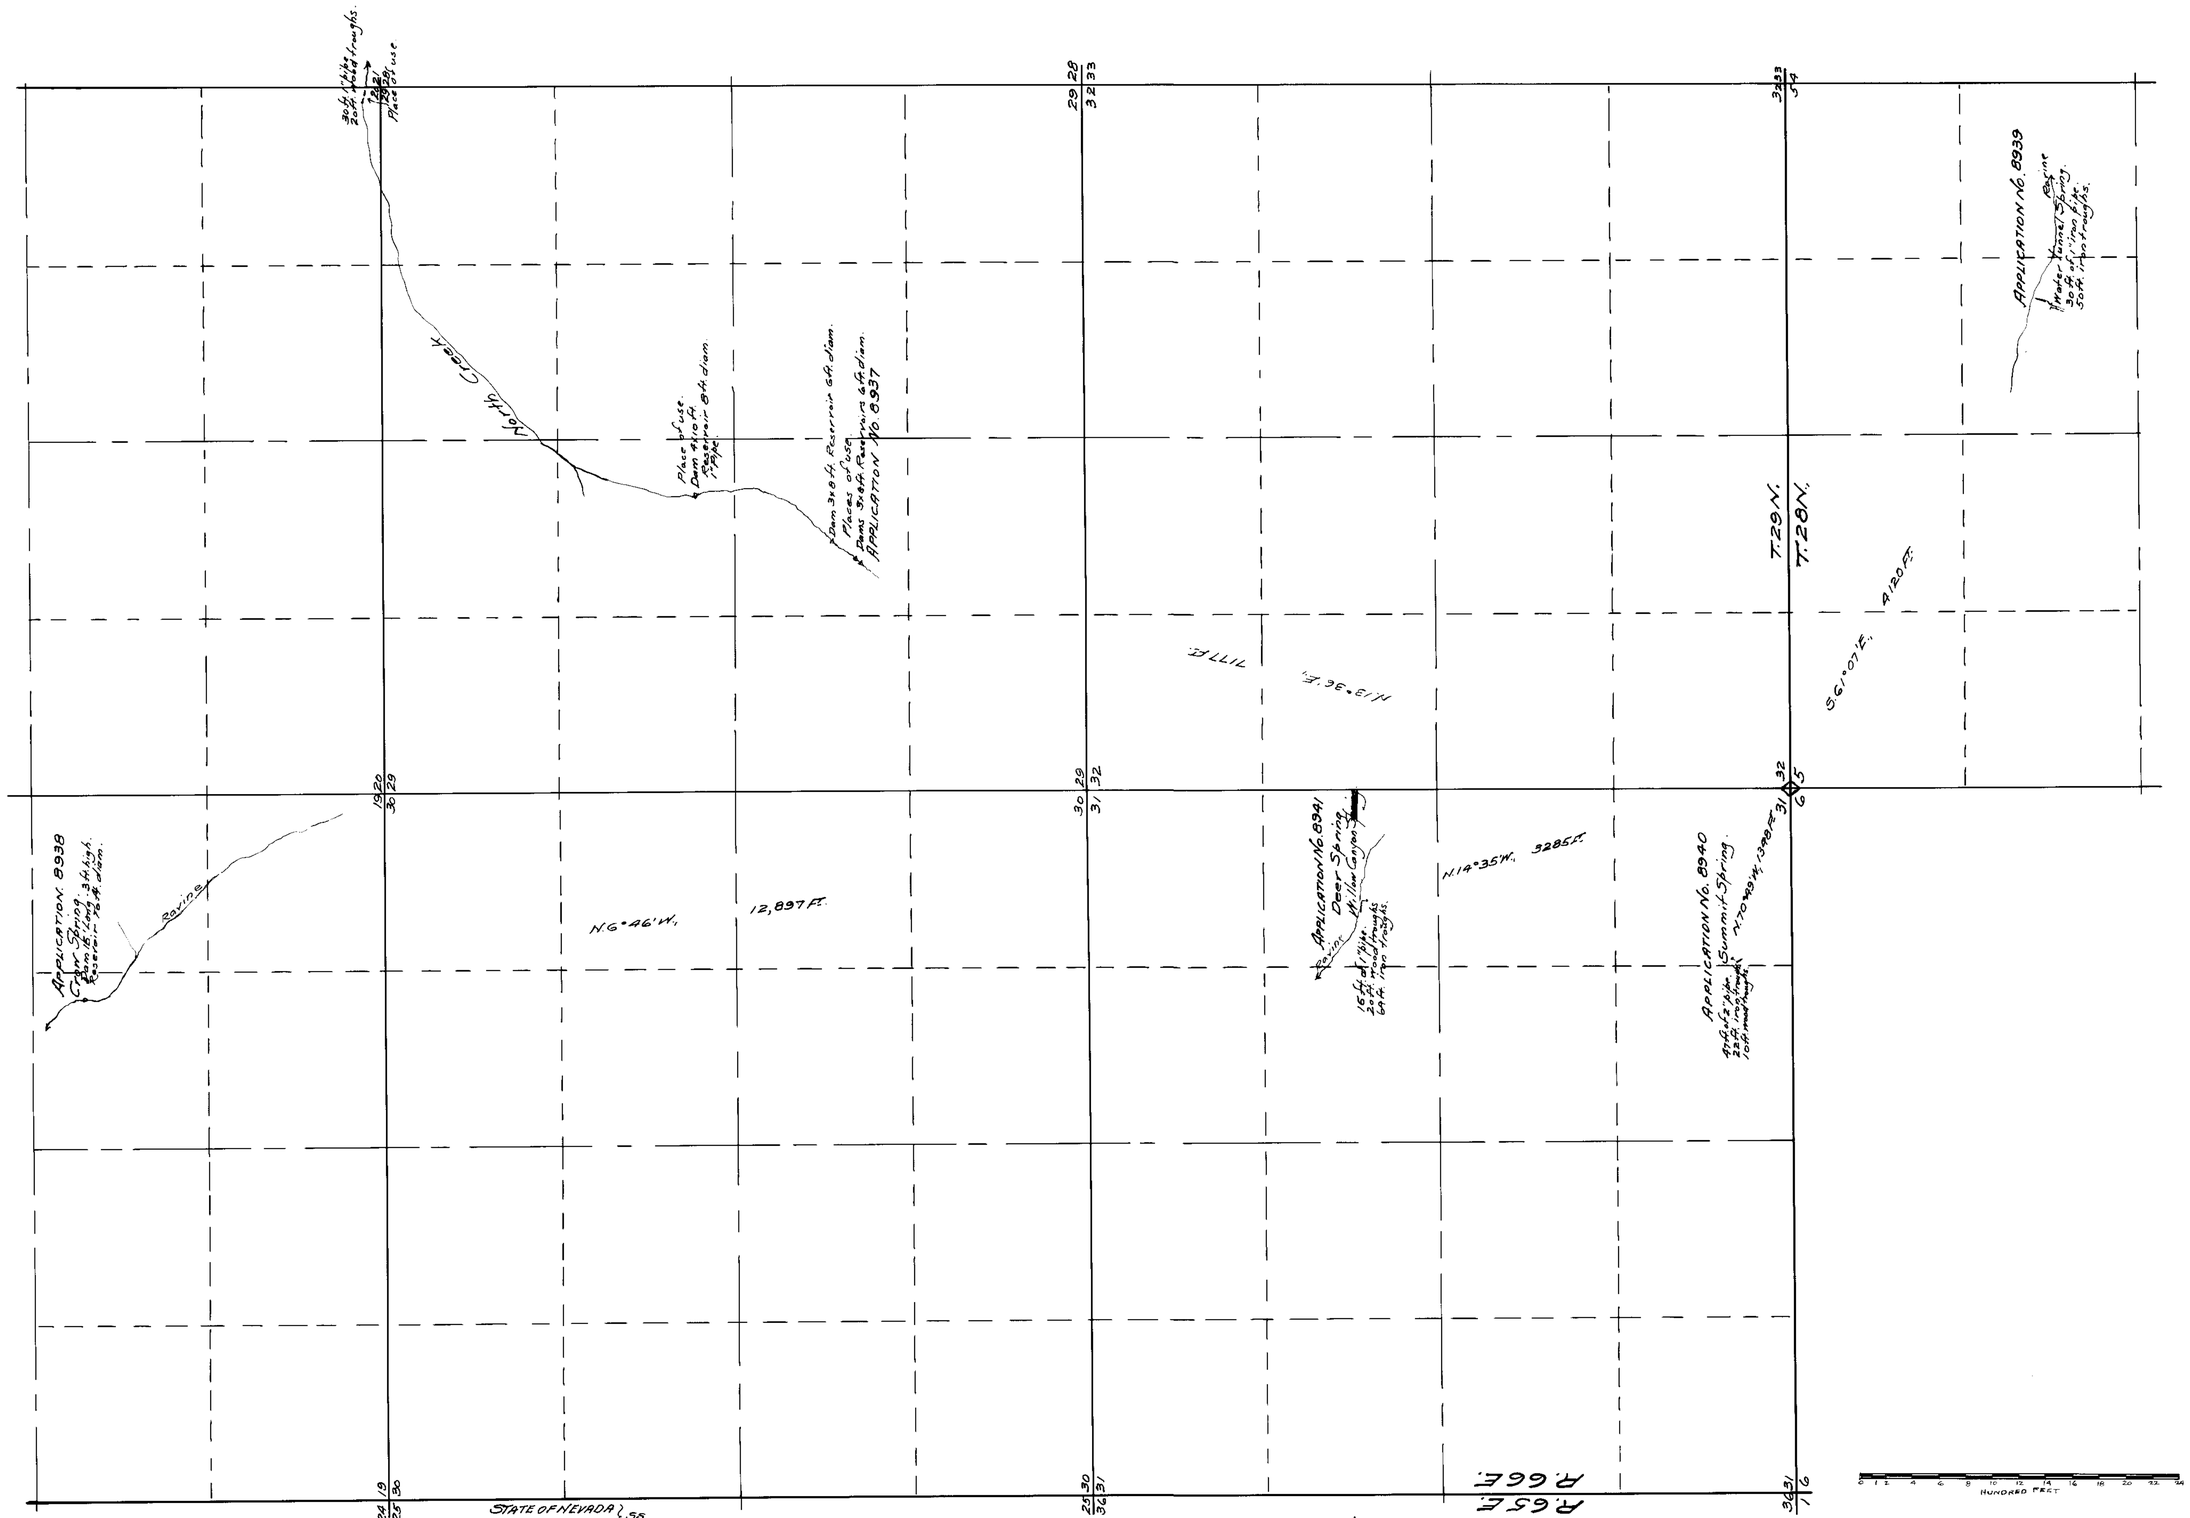

STATE OF NEVADA } SS.
COUNTY OF ELKO }

I, Chas. F. DeArmond, being first duly sworn, depose and say that this map, consisting of one sheet, has been correctly drawn to the designated scale from field notes of a survey made by me, completed on the 21st. day of July, 1929; that it truly and correctly represents the location and extent of works to be used to divert water from North Creek, Crow Spring, Water Tunnel, Summit Spring and Deer Spring under applications Nos. 8937, 8938, 8939, 8940 and 8941, respectively, in Elko County, for stock watering purposes. That the points of diversion, location and size of the diverting channels, all reservoirs or basins, the location and names of all other works which will cross or connect with said works, are fully and correctly designated thereon.

Chas. F. DeArmond.
State Water Right Surveyor.

Subscribed and sworn to before me, this 29th day of July, 1929.

Notary Public in and for the County of Elko, Nevada.

(8937)	2215	March 4, 1936
(8938)	2216	March 4, 1936
(8939)	2217	March 4, 1936
(8940)	[illegible]	March 4, 1936
(8941)	2219	March 4, 1936

Aug 1, 1929

MAP

TO ACCOMPANY APPLICATIONS NOS. 8937-8941, INCLUSIVE, FOR PERMIT TO APPROPRIATE WATERS OF NORTH CREEK, CROW SPRING, WATER TUNNEL, SUMMIT SPRING AND DEER SPRING, RESPECTIVELY, BY PHILIP BRADY FOR STOCK WATERING PURPOSES, AND FOR PROOF OF BENEFICIAL USE THEREOF

SURVEYED JULY 20-21, 1929.
BY C. F. DeARMOND.
SCALE 1 INCH = 600 FEET.

8937, 8938, 8939, 8940, 8941