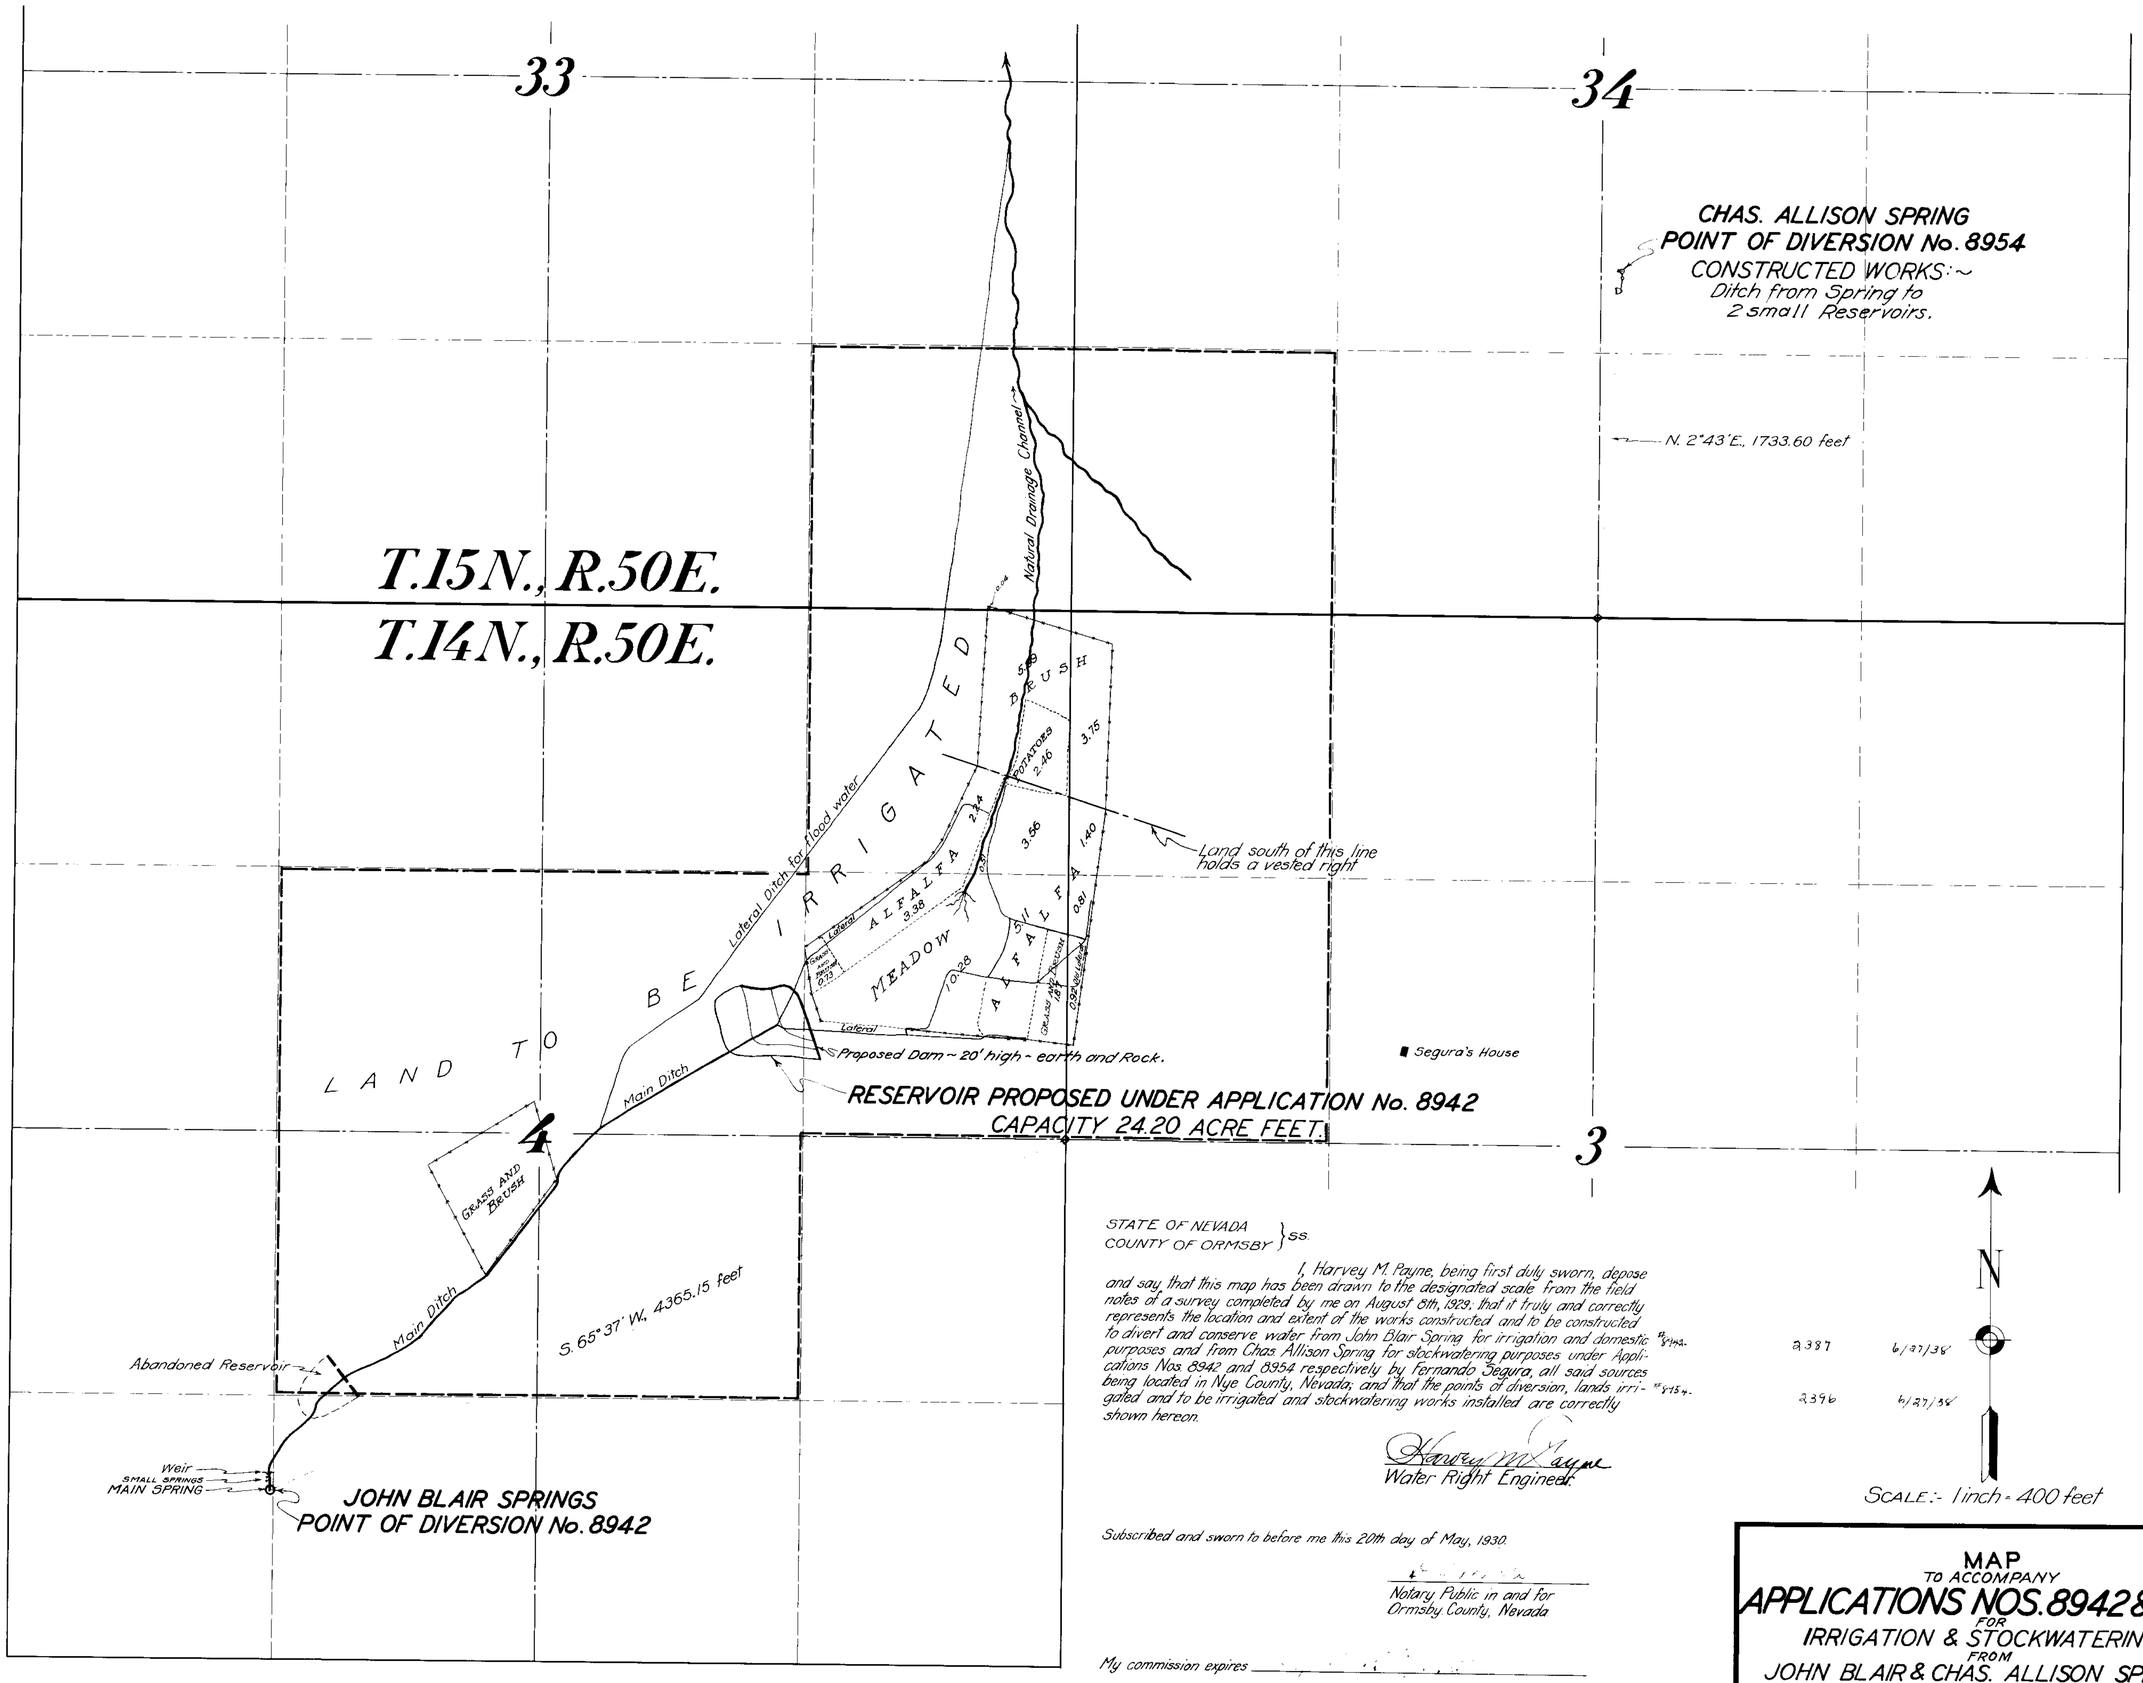

STATE OF NEVADA }
COUNTY OF ORMSBY } ss.

I, Harvey M. Payne, being first duly sworn, depose and say that this map has been drawn to the designated scale from the field notes of a survey completed by me on August 8th, 1929; that it truly and correctly represents the location and extent of the works constructed and to be constructed to divert and conserve water from John Blair Spring for irrigation and domestic purposes and from Chas. Allison Spring for stockwatering purposes under Applications Nos. 8942 and 8954 respectively by Fernando Segura, all said sources being located in Nye County, Nevada; and that the points of diversion, lands irrigated and to be irrigated and stockwatering works installed are correctly shown hereon.

#8942. 2387 6/27/38

#8954. 2396 6/27/38

Harvey M. Payne
Water Right Engineer

Subscribed and sworn to before me this 20th day of May, 1930.

Notary Public in and for
Ormsby County, Nevada

My commission expires

May 29, 1930

MAP
TO ACCOMPANY
APPLICATIONS NOS. 8942 & 8954
FOR
IRRIGATION & STOCKWATERING
FROM
JOHN BLAIR & CHAS. ALLISON SPRINGS
BY
FERNANDO SEGURA

SURVEYED AND MAPPED BY HARVEY M. PAYNE, WATER RIGHT ENGINEER

Place in file 8942-8954