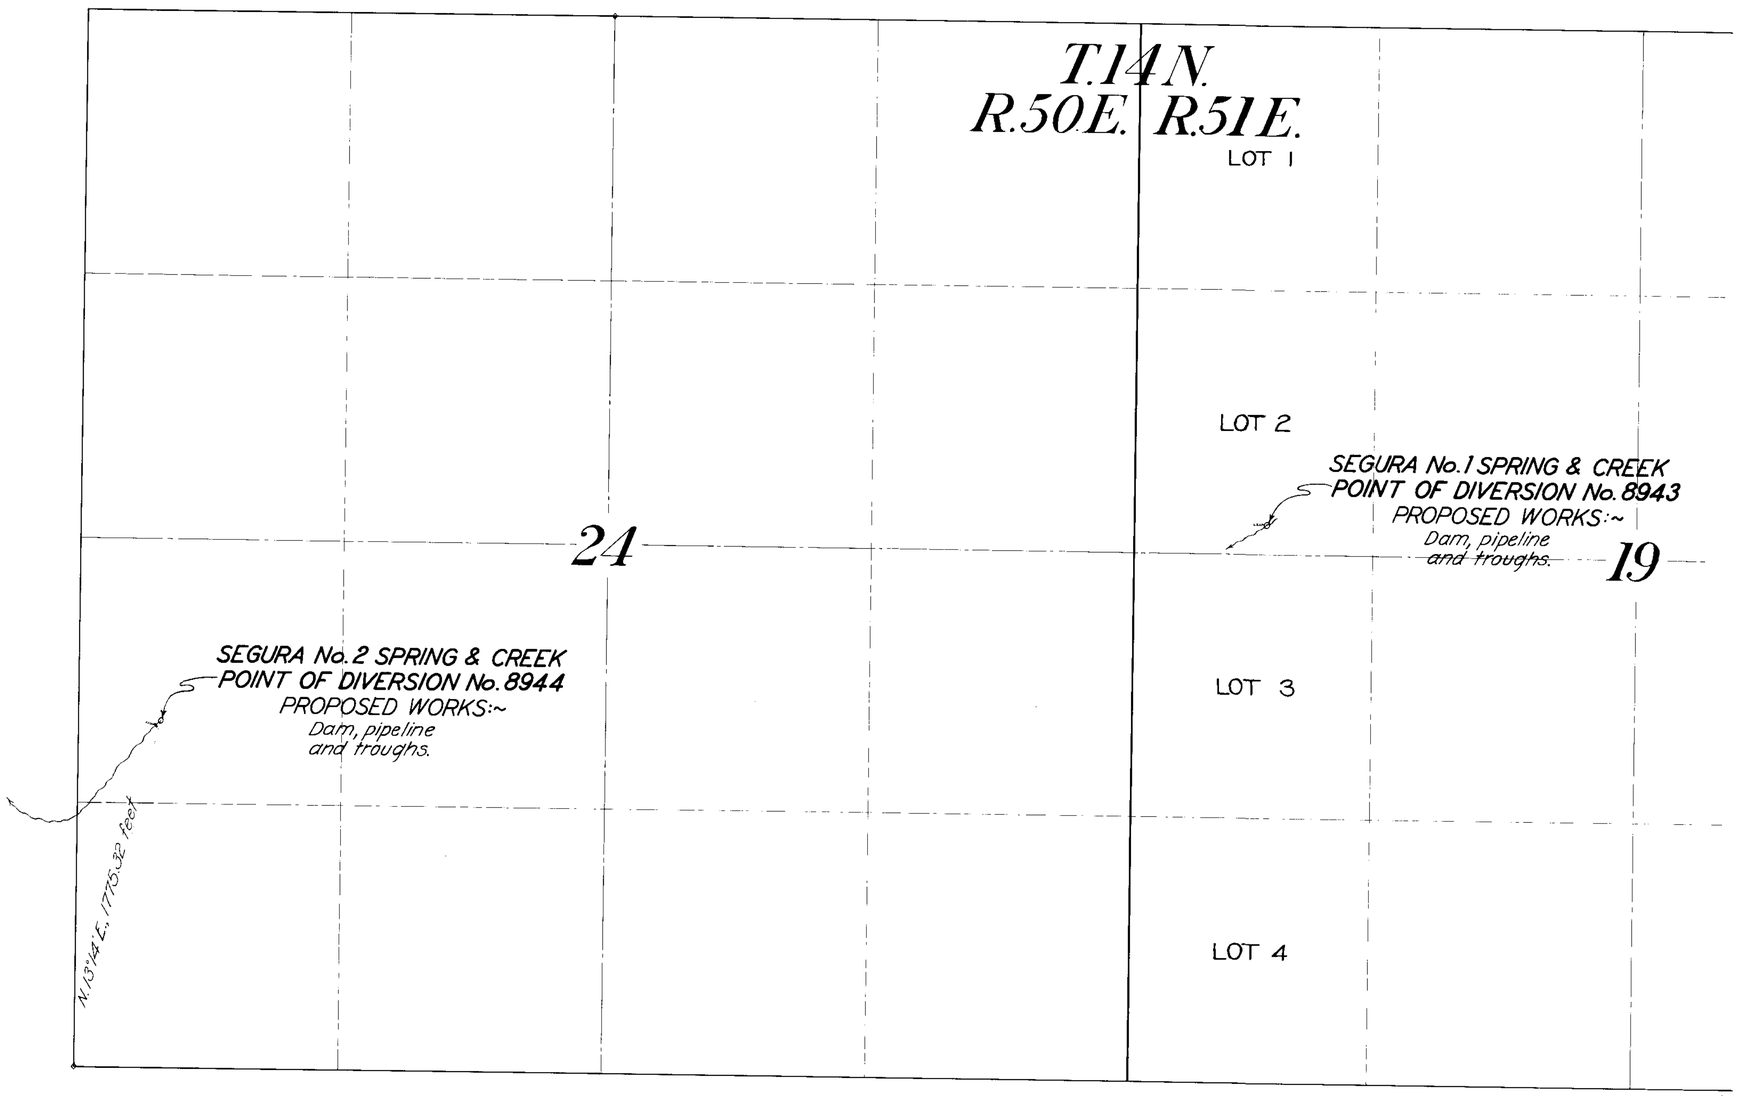


STATE OF NEVADA }
COUNTY OF ORMSBY } SS.

I, Harvey M. Payne, being first duly sworn, depose and say that this map has been correctly drawn to the designated scale from the field notes of a survey completed by me on Aug 3, 1929; that it truly and correctly represents the location and extent of the works proposed to be constructed to divert water from Segura Nos. 1 and 2 Springs and Creeks, Nye County, Nevada, under Applications Nos 8943 and 8944 by Fernando Segura for stockwatering purposes, and that the points of diversion and works to be installed are correctly shown hereon.

Harvey M. Payne
Water Right Engineer

Subscribed and sworn to before me this 20th day of May, 1930.

Notary Public in and for
Ormsby County, Nevada

My commission expires _____

N

#8943. 9388 6/27/38

#8944. 9389 [illegible]/38

SCALE: 1 inch = 400 feet

May 29, 1930

MAP
TO ACCOMPANY
APPLICATIONS NOS. 8943 & 8944
FOR
STOCKWATERING
FROM
SEGURA NOS 1 AND 2 SPRINGS AND CREEKS
BY
FERNANDO SEGURA

SURVEYED AND MAPPED BY HARVEY M. PAYNE, WATER RIGHT ENGINEER

8943-8944