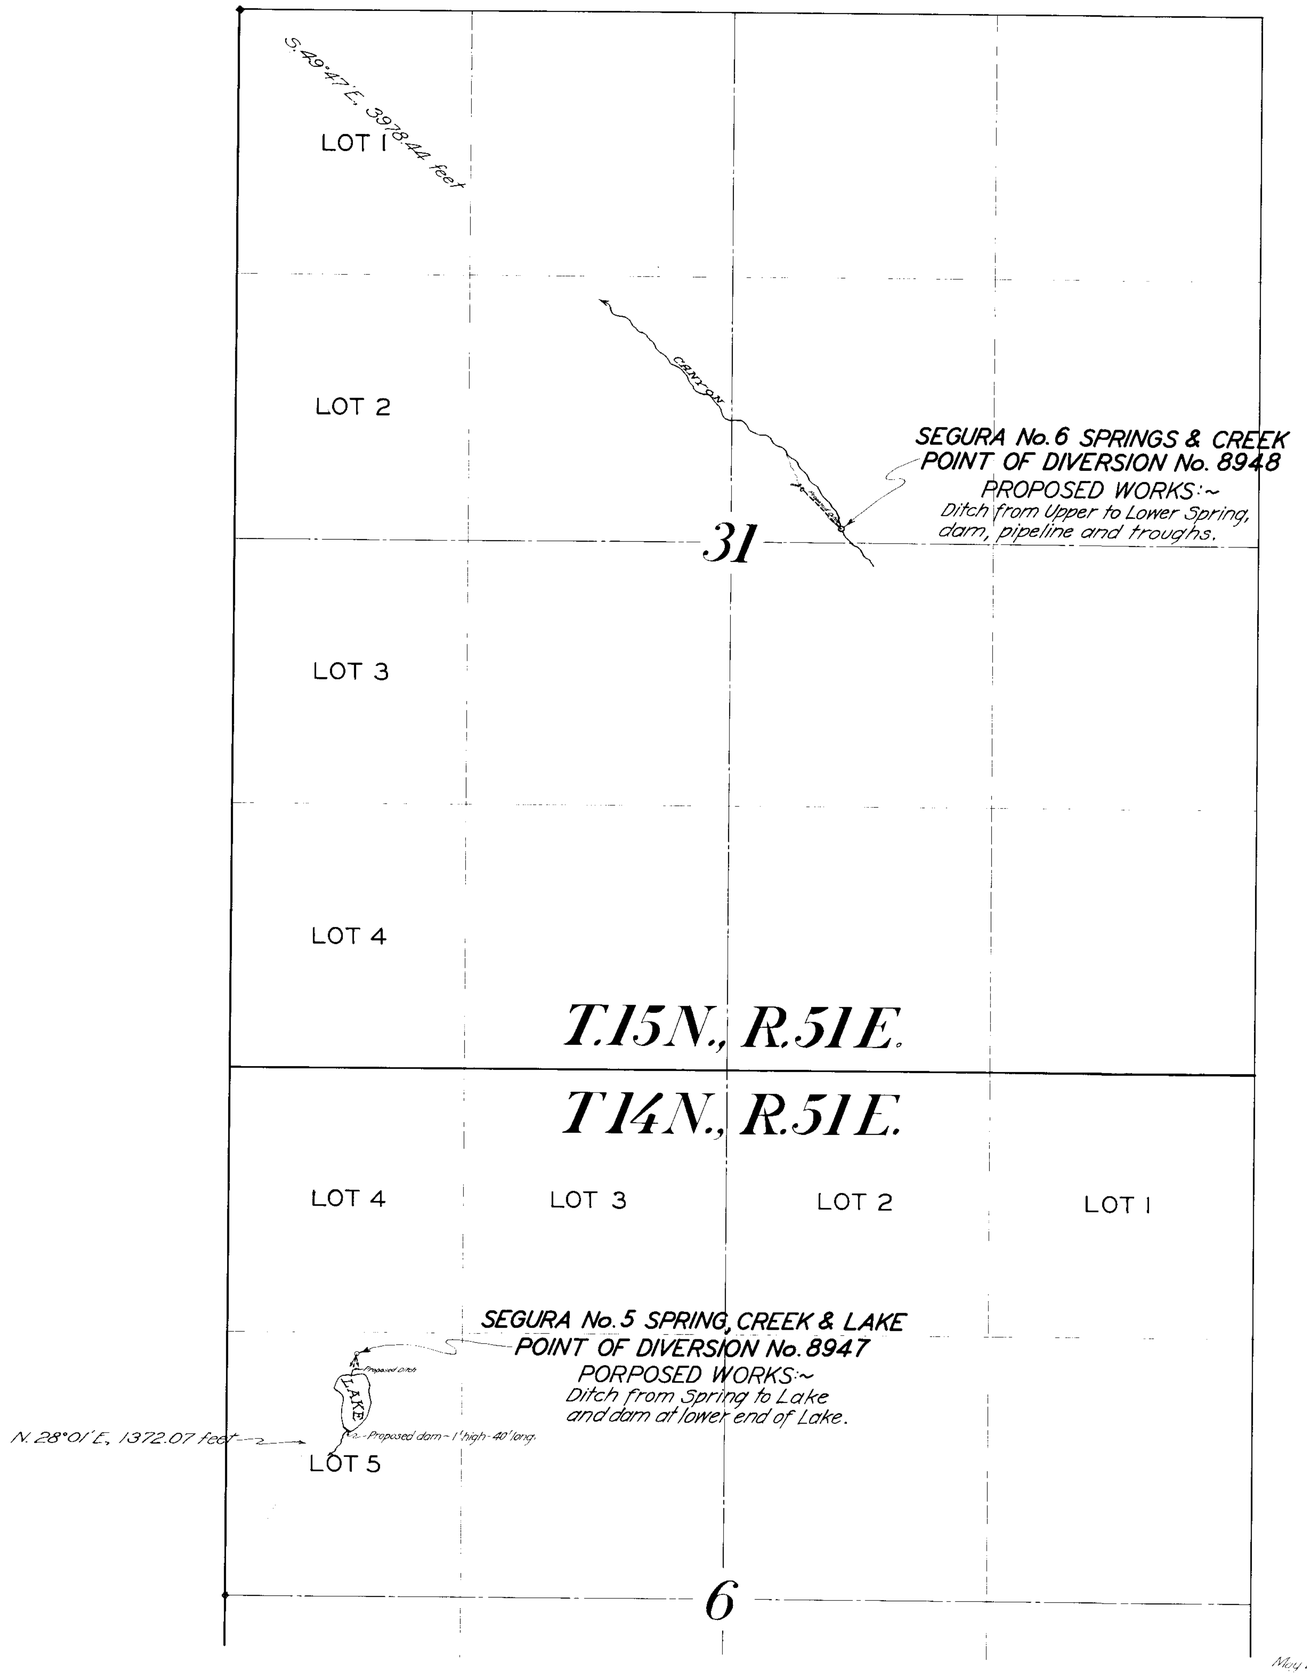

STATE OF NEVADA }
COUNTY OF ORMSBY } ss.

I, Harvey M. Payne, being first duly sworn, depose and say that this map has been correctly drawn to the designated scale from the field notes of a survey completed by me on July 25, 1929; that it truly, and correctly, represents the location and extent of the works to be constructed to divert water from Segura Nos. 5 and 6 Springs and Creeks, Nye County, Nevada, by Fernando Segura under applications Nos. 8947 and 8948 for stockwatering purposes; and that the points, of diversion and works to be installed are correctly shown hereon.

Harvey M. Payne
Water Right Engineer.

Subscribed and sworn to before me this 20th. day of May, 1930

Notary Public in and for
Ormsby County, Nevada.

My commission expires

#8947- 2392 6/27/38

#8948- 2393 6/27/38

N

SCALE: 1 inch = 400 feet.

May 29, 1930

MAP
TO ACCOMPANY
APPLICATIONS NOS. 8947 & 8948
FOR
STOCKWATERING
FROM
SEGURA NOS. 5 AND 6 SPRINGS AND CREEKS
BY
FERNANDO SEGURA

SURVEYED AND MAPPED BY HARVEY M. PAYNE, WATER RIGHT ENGINEER

8947-8948