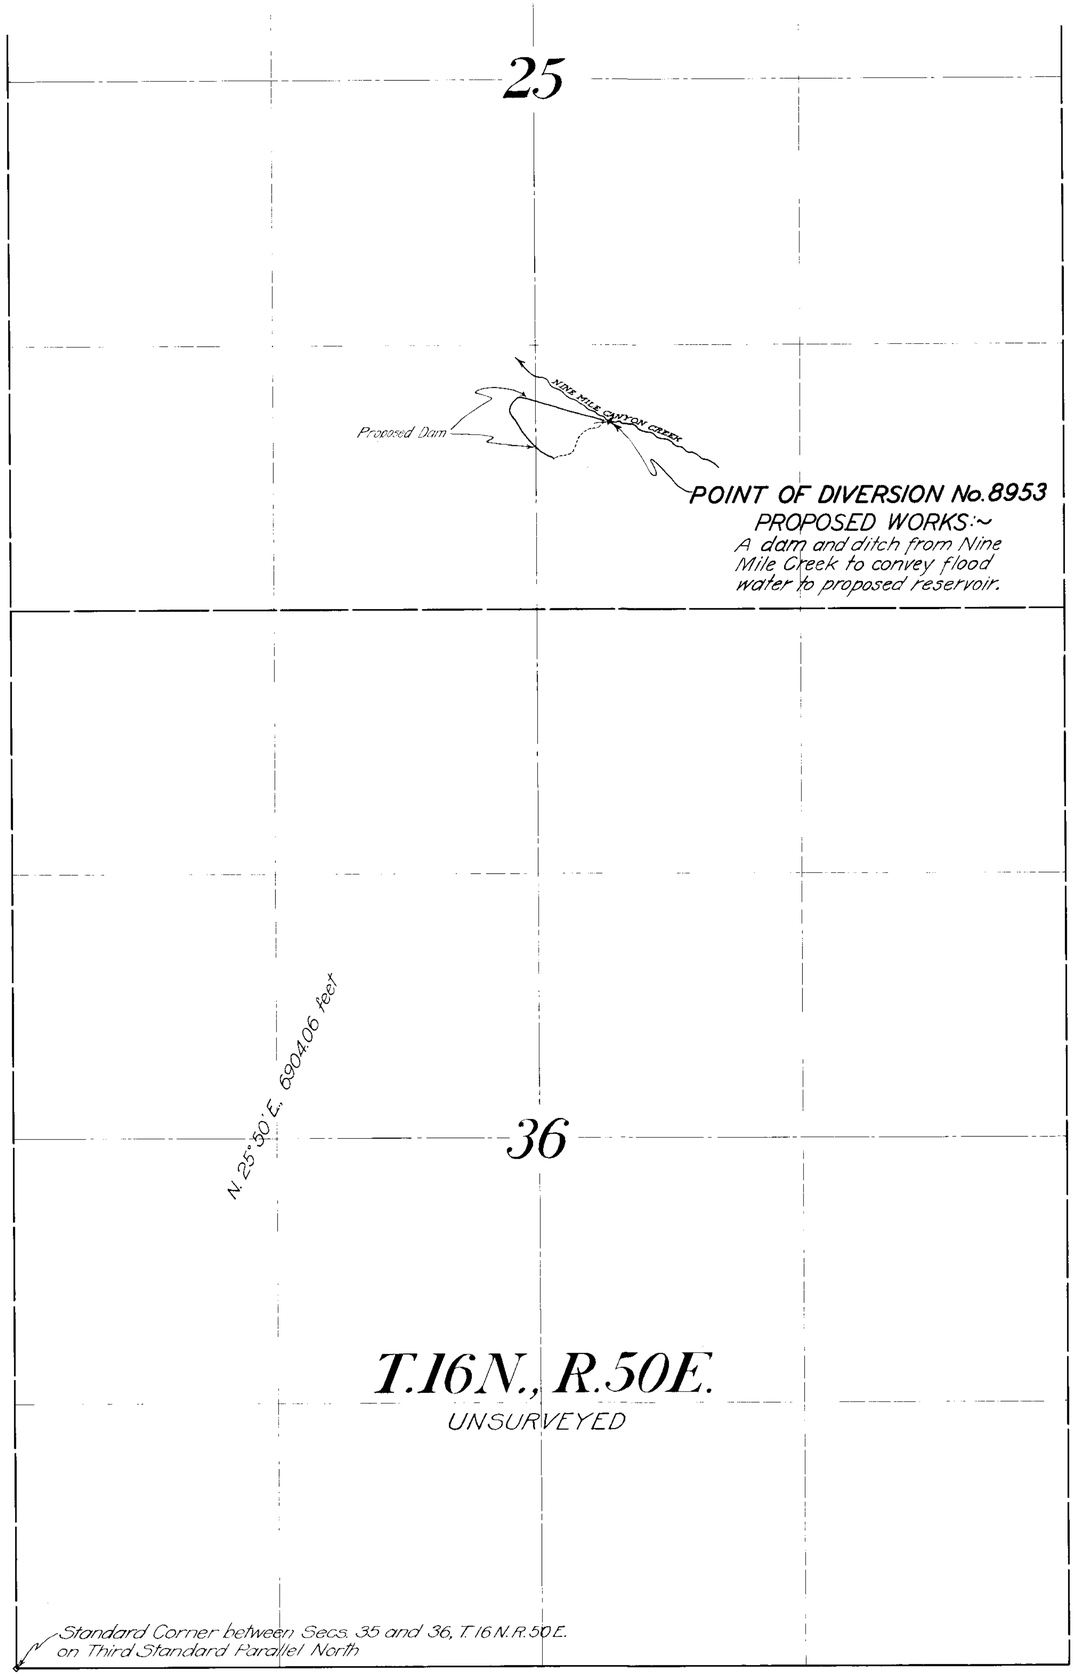

STATE OF NEVADA }
COUNTY OF ORMSBY } ss.

I, Harvey M. Payne, being first duly sworn, depose and say that this map has been correctly drawn to the designated scale from the field notes of a survey made by me on July 28th, 1929; that it truly and correctly represents the location and extent of the works to be constructed to divert and conserve water from Nine Mile Canyon Creek, Eureka County, Nevada, by Fernando Segura under Application No. 8953 for stockwatering purposes; and that the point of diversion and works to be installed are correctly shown hereon.

Harvey M. Payne
Water Right Engineer

Subscribed and sworn to before me this 20th day of May, 1930.

Notary Public in and for
Ormsby County, Nevada.

My commission expires _____

N

SCALE: 1 inch = 400 feet

8319 1/28/37

May 29 1930

MAP
TO ACCOMPANY
APPLICATION NO. 8953
FOR
STOCKWATERING
FROM
NINE MILE CANYON CREEK
BY
FERNANDO SEGURA

SURVEYED AND MAPPED BY HARVEY M. PAYNE, WATER RIGHT ENGINEER

8953