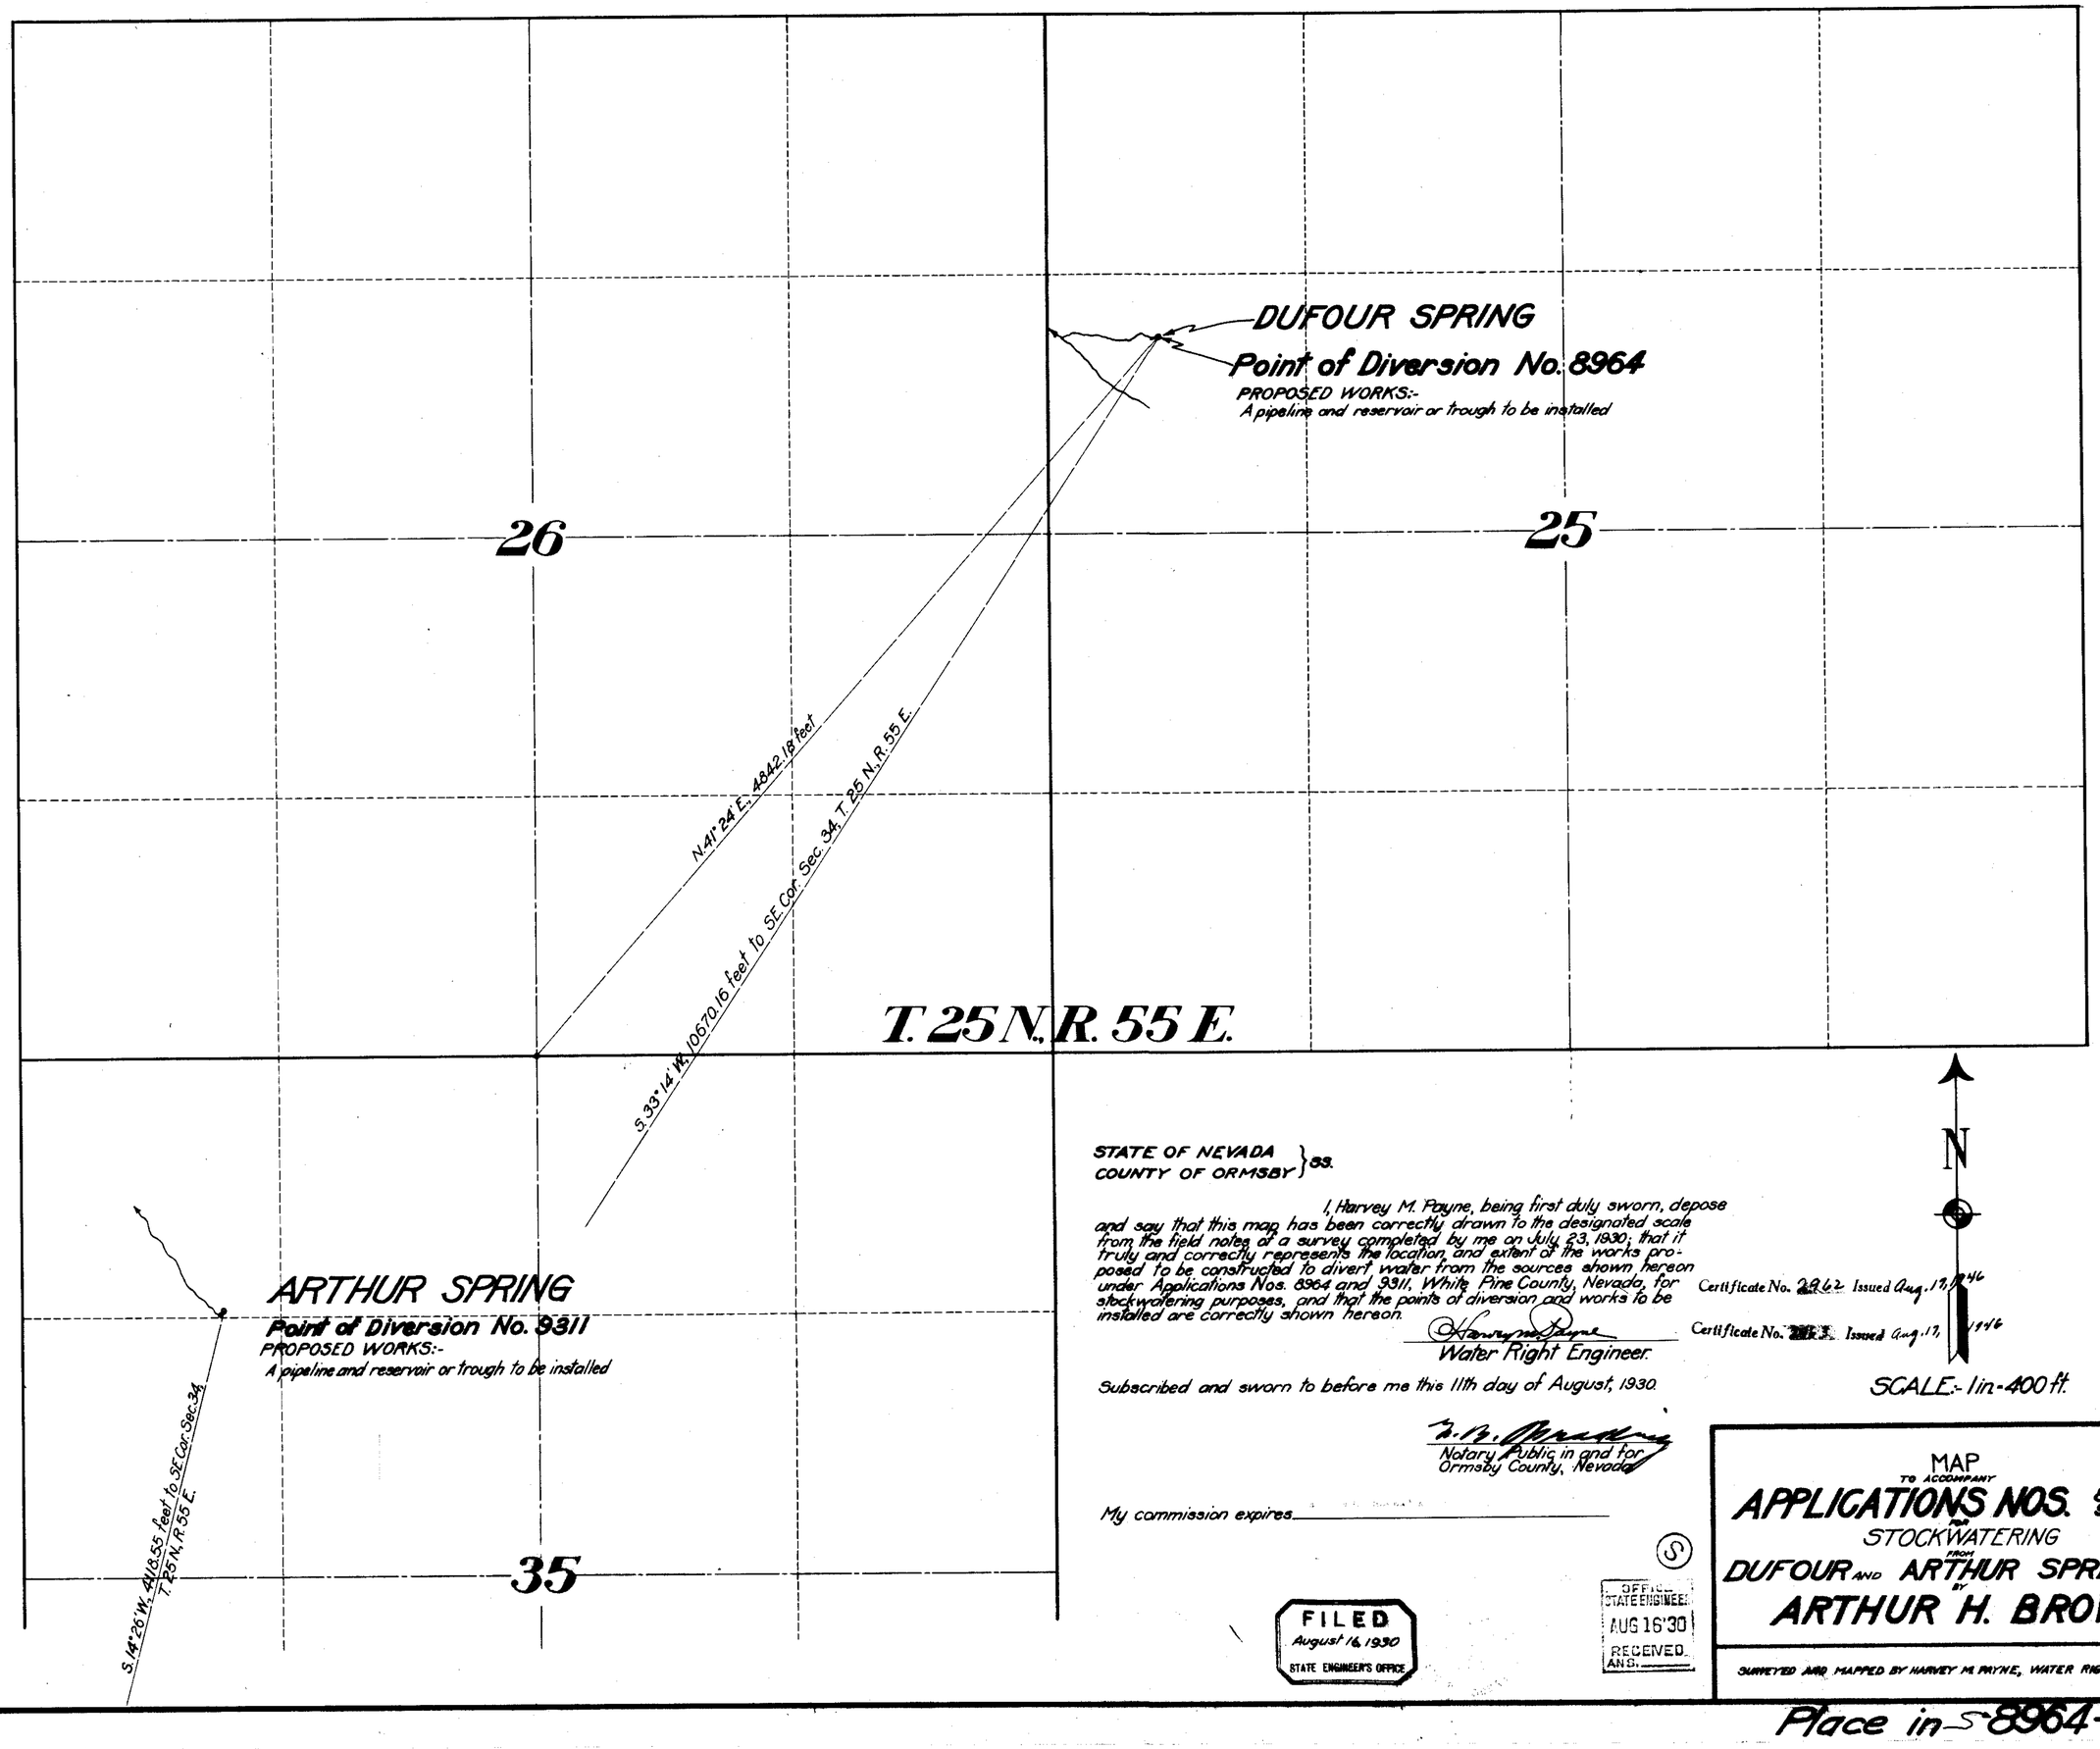

STATE OF NEVADA }
COUNTY OF ORMSBY } ss.

I, Harvey M. Payne, being first duly sworn, depose and say that this map has been correctly drawn to the designated scale from the field notes of a survey completed by me on July 23, 1930; that it truly and correctly represents the location and extent of the works proposed to be constructed to divert water from the sources shown hereon under Applications Nos. 8964 and 9311, White Pine County, Nevada, for stockwatering purposes, and that the points of diversion and works to be installed are correctly shown hereon.

Harvey M. Payne
Water Right Engineer.

Subscribed and sworn to before me this 11th day of August, 1930.

Notary Public in and for
Ormsby County, Nevada

My commission expires _____

Certificate No. 2962 Issued Aug. 17, 1946

Certificate No. [redacted] Issued Aug. 17, 1946

FILED
August 16, 1930
STATE ENGINEER'S OFFICE

OFFICE STATE ENGINEER
AUG 16 '30
RECEIVED
ANS.

MAP
TO ACCOMPANY
APPLICATIONS NOS. 8964 AND 9311
FOR
STOCKWATERING
FROM
DUFOUR AND ARTHUR SPRINGS
BY
ARTHUR H. BROWN

SURVEYED AND MAPPED BY HARVEY M. PAYNE, WATER RIGHT ENGINEER

Place in 8964-9311