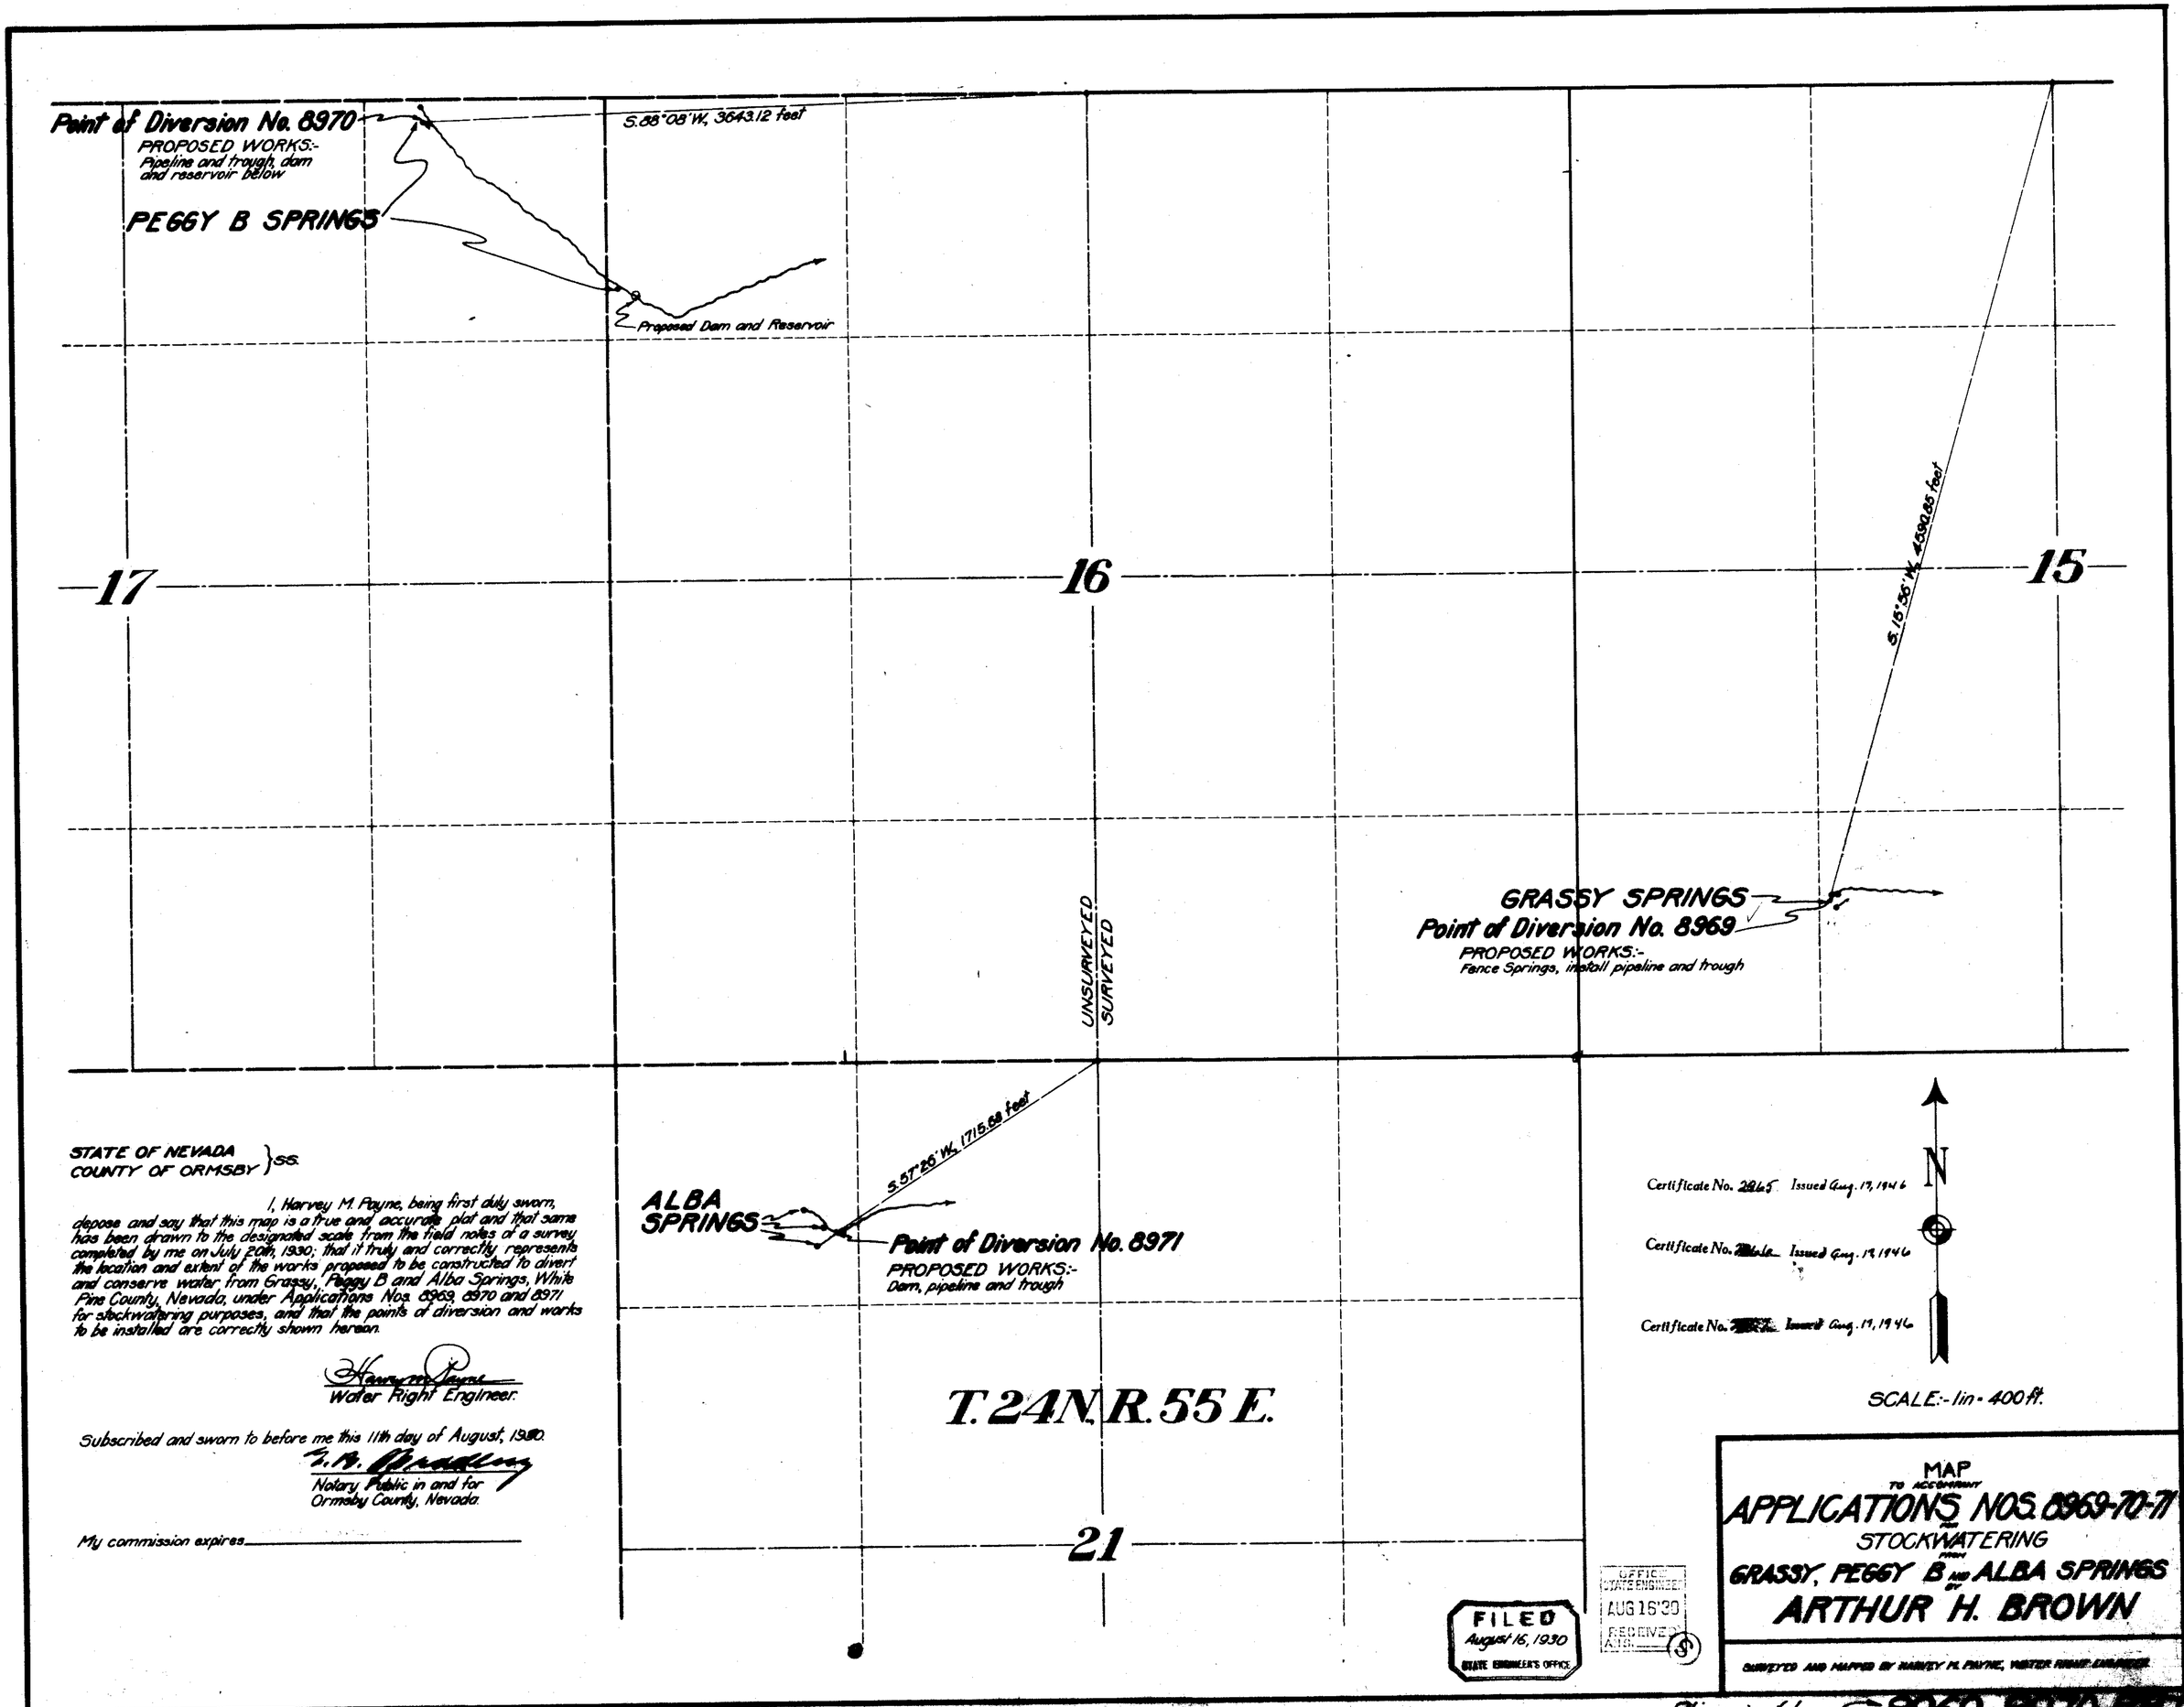

STATE OF NEVADA
COUNTY OF ORMSBY } SS.

I, Harvey M. Payne, being first duly sworn, depose and say that this map is a true and accurate plat and that same has been drawn to the designated scale from the field notes of a survey completed by me on July 20th, 1930; that it truly and correctly represents the location and extent of the works proposed to be constructed to divert and conserve water from Grassy, Peggy B and Alba Springs, White Pine County, Nevada, under Applications Nos. 8969, 8970 and 8971 for stockwatering purposes, and that the points of diversion and works to be installed are correctly shown hereon.

Harvey M. Payne
Water Right Engineer.

Subscribed and sworn to before me this 11th day of August, 1930.

E. B. Bradley
Notary Public in and for
Ormsby County, Nevada.

My commission expires _____

Certificate No. 2865 Issued Aug. 19, 1946

Certificate No. [redacted] Issued Aug. 19, 1946

Certificate No. [redacted] Issued Aug. 19, 1946

Place in file 5 8969-8970-8971