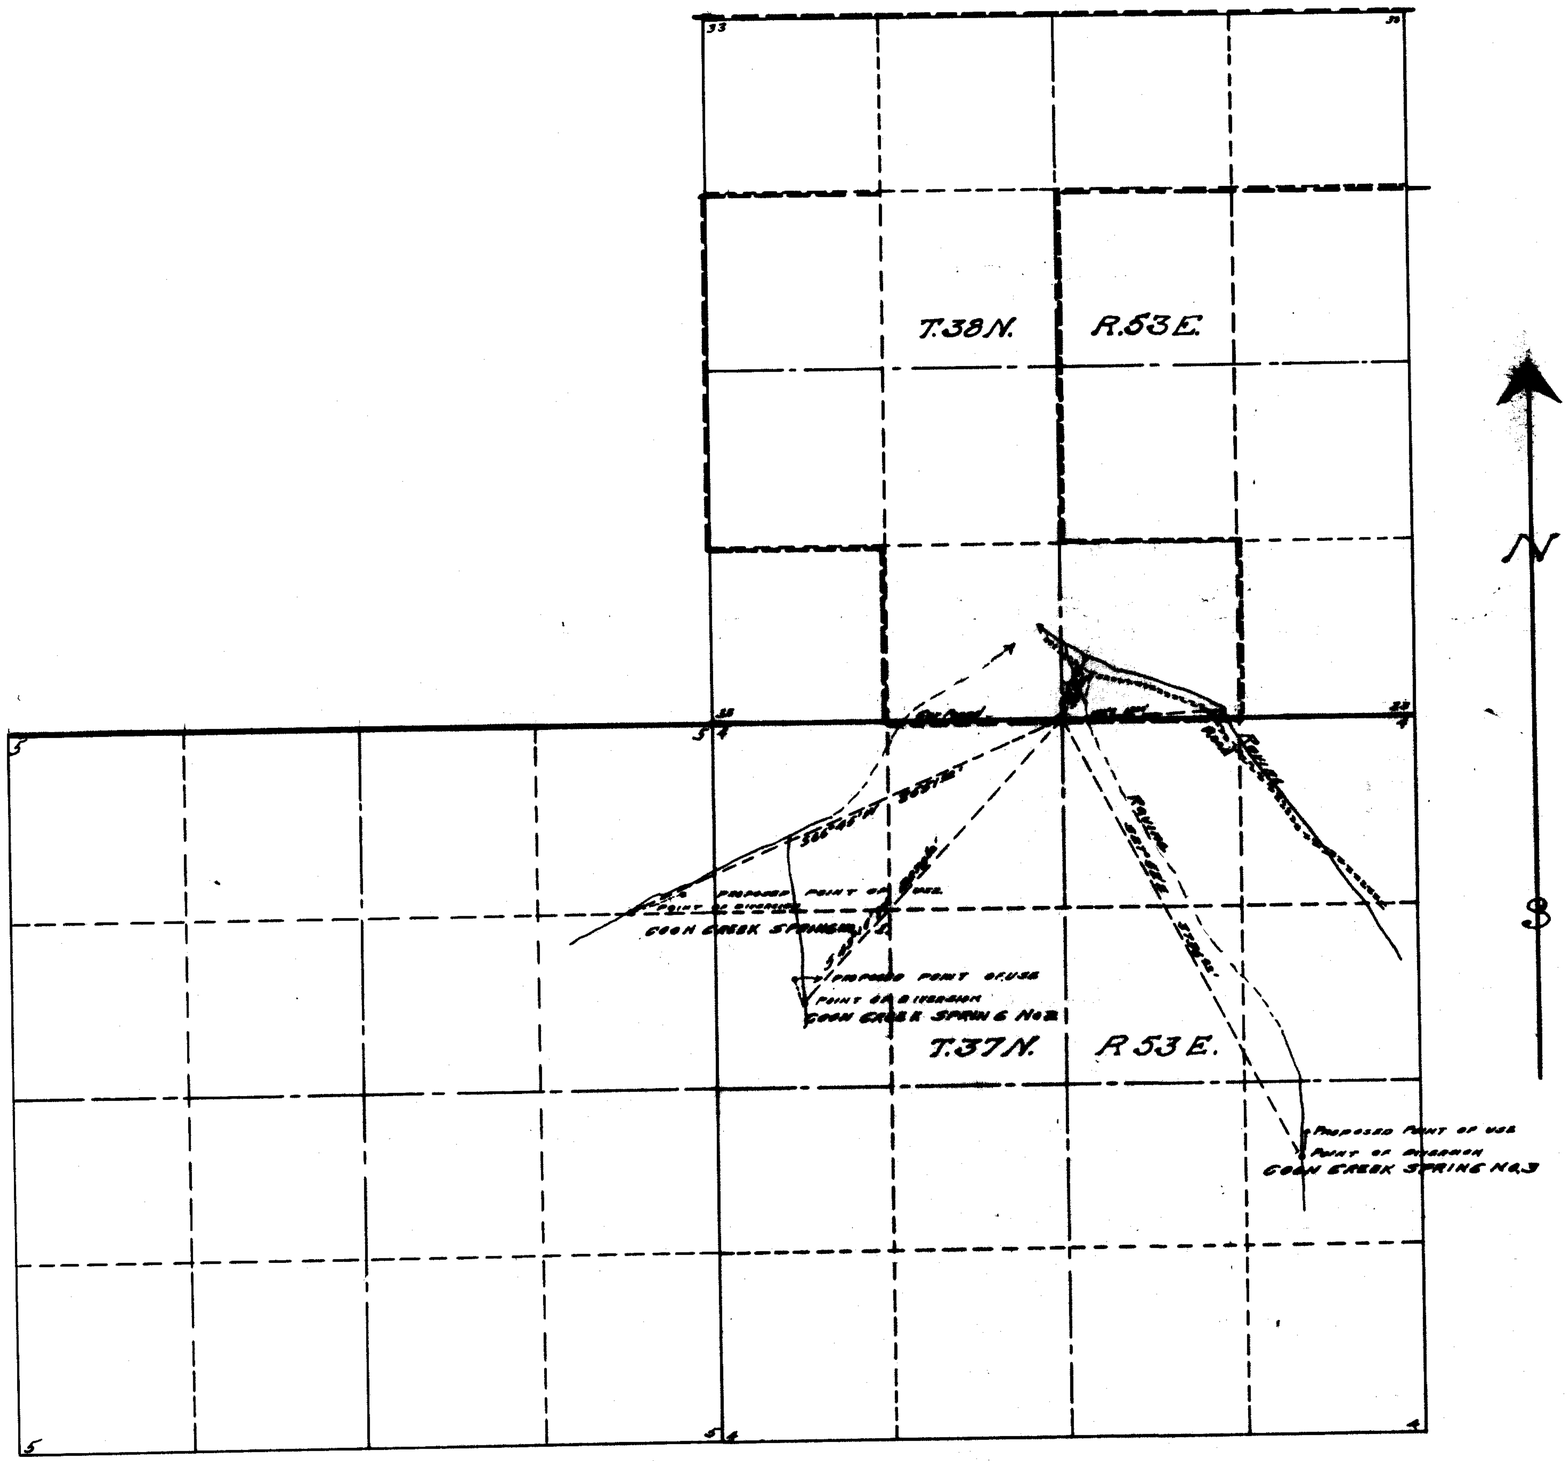

STATE OF NEVADA } S.S.
COUNTY OF ELKO }

I, W.H. Settelmeyer, being first duly sworn, dispose and say that this map has been correctly drawn to the designated scale from field notes of a survey made by me on the 9th day of July 1929; that it truly and correctly represents the location and extent of the proposed works to be used to divert water from Springs in [illegible] County for stockwatering and domestic purposes by the W.T. Jenkins Co. That the proposed point of diversion, the approximate location of the diversion channel or conduit, the place and manner of use and the location and names of other works or streams which are crossed by or connected with said works are fully and correctly designated thereon.

[illegible]
STATE WATERSHED SURVEYOR

SUBSCRIBED and sworn to before me this 10th day of July 1929
[illegible]
Notary Public in and for Elko Co., Nevada

Scale 1" = 600'

MAP
TO [illegible]
TO APPROPRIATE WATER OF SPRINGS
FOR STOCKWATERING AND DOMESTIC
PURPOSES BY THE W.T. JENKINS CO.
BATTLE MOUNTAIN LANDER CO. NEV.

FILED
July 15, 1929
STATE ENGINEER'S OFFICE

OFFICE
STATE ENGINEER
JUL 15 '29
RECEIVED